


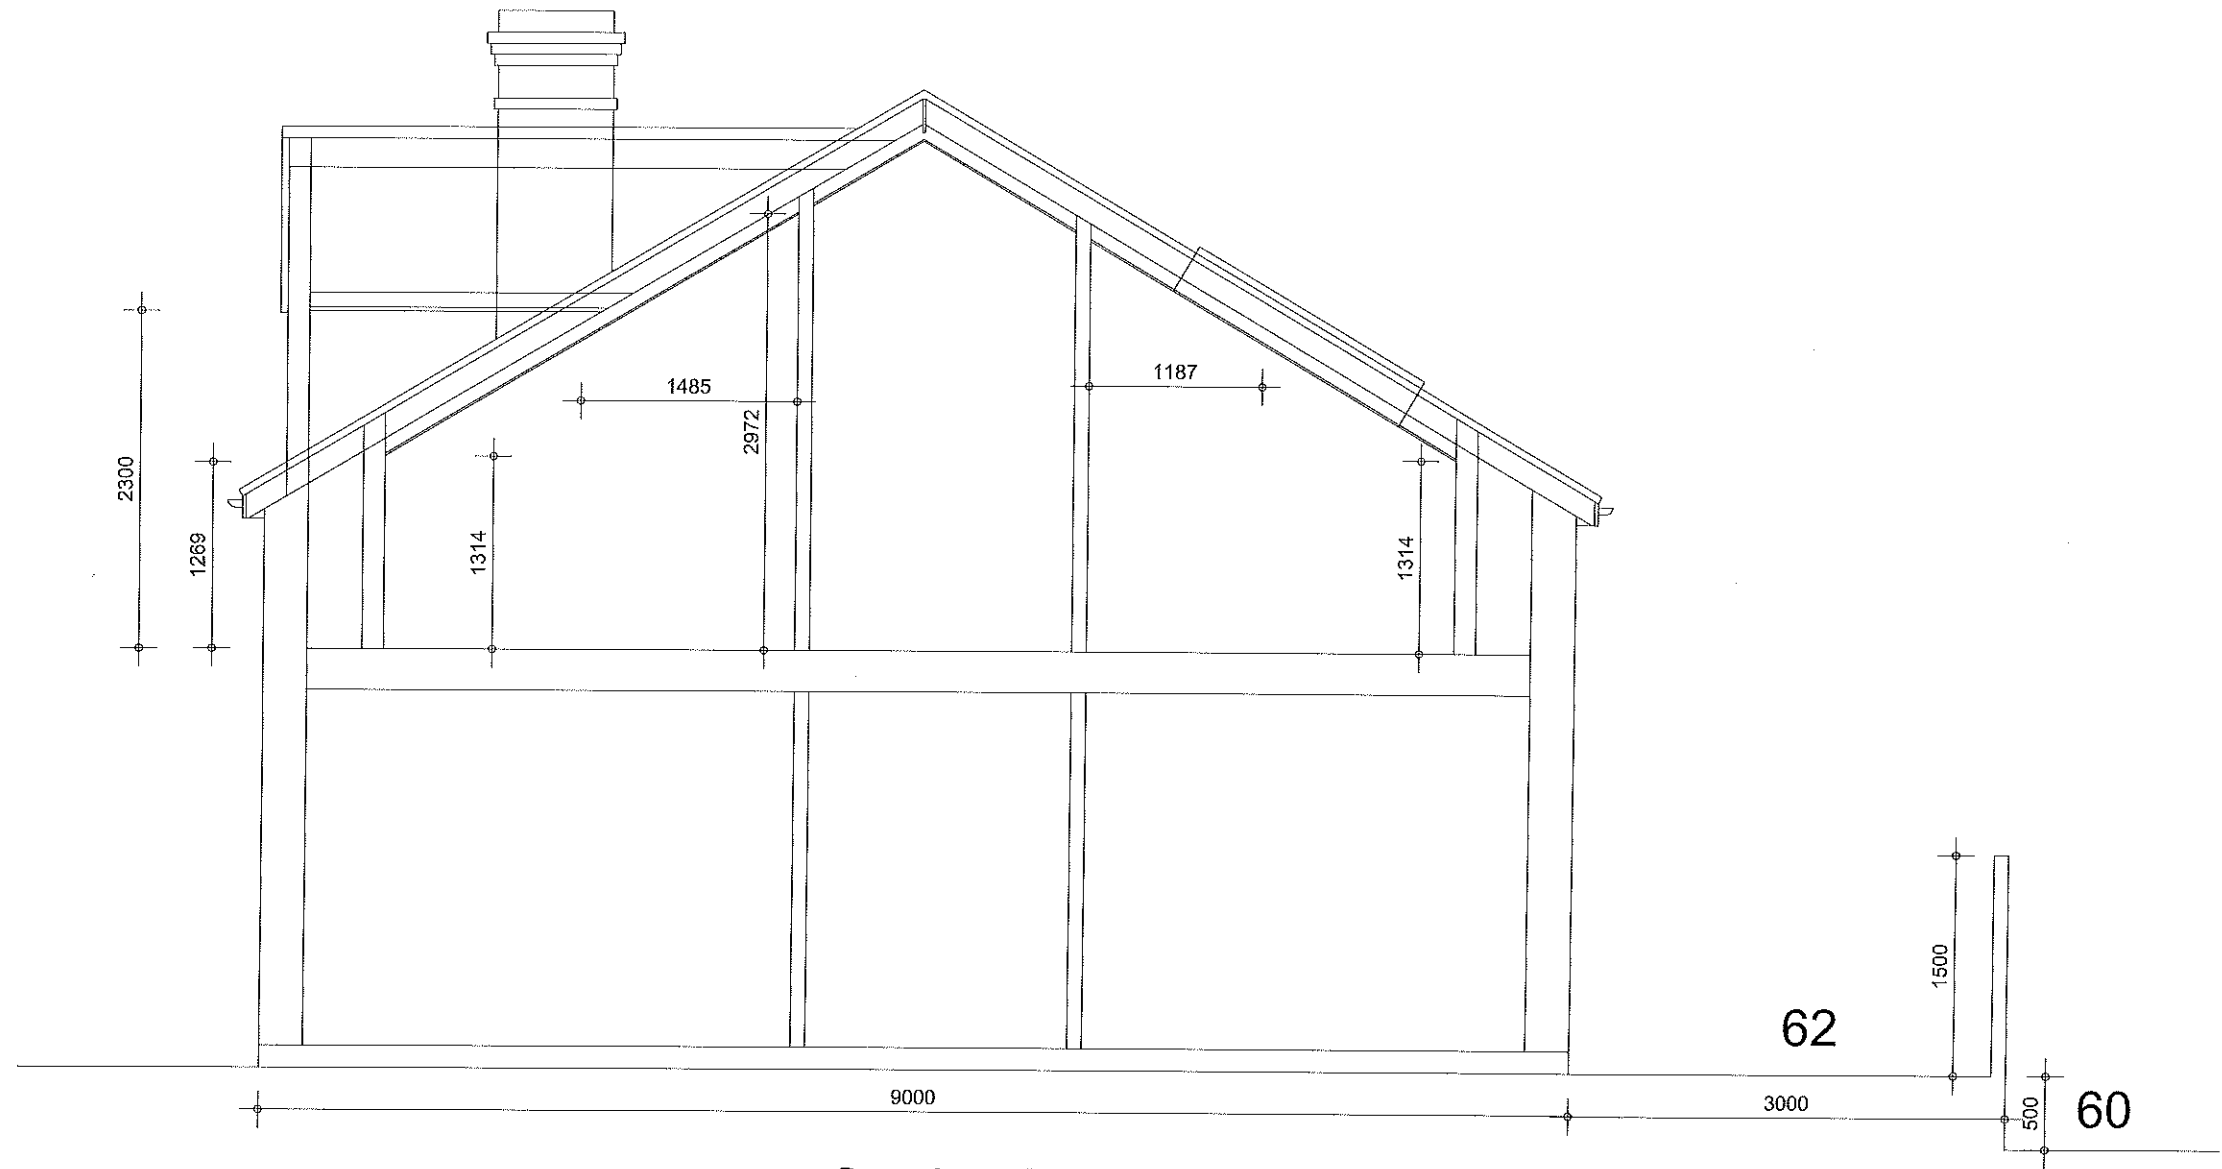

Section AA

1:50



Copyright is reserved by NOW Survey and is issued on the condition that it is not copied or disclosed by or to any unauthorised persons without prior consent in writing from NOW Survey. All dimensions to be checked on site	REV	DESCRIPTION	DRAWN	DATE	Drawing Ref	Rev	Drawing Title	now Chartered Surveyors 4 Meeting House Lane Ringwood BH24 1AY Tel 0845 050 0022 www.now-survey.com
	-	New drawing	AG	05.10.19	HR 05	C	Section A A	
	B	Internal alteration	AG	02.11.19	Scale of A1	Scale of A3	1:50	
	C	Dormer alteration	AG	18.01.20	Date	05 Oct 19	62 Havant Road Emsworth PO10 7JG	
					Drawn by	AG		