



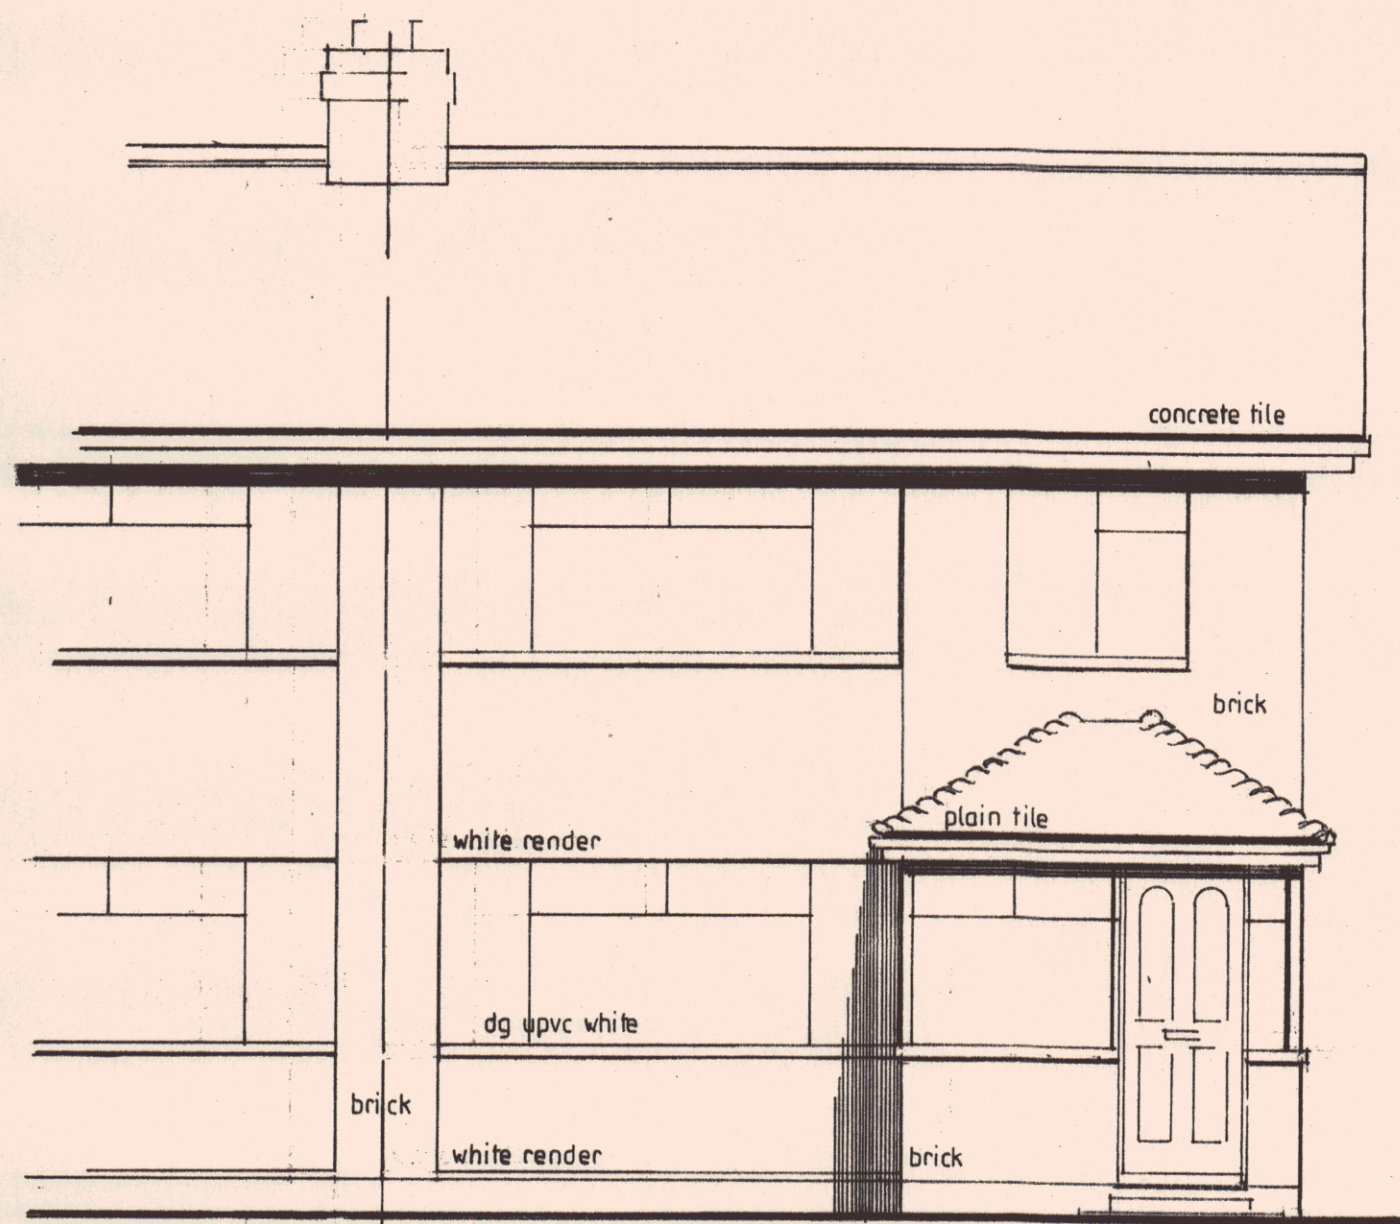


front north

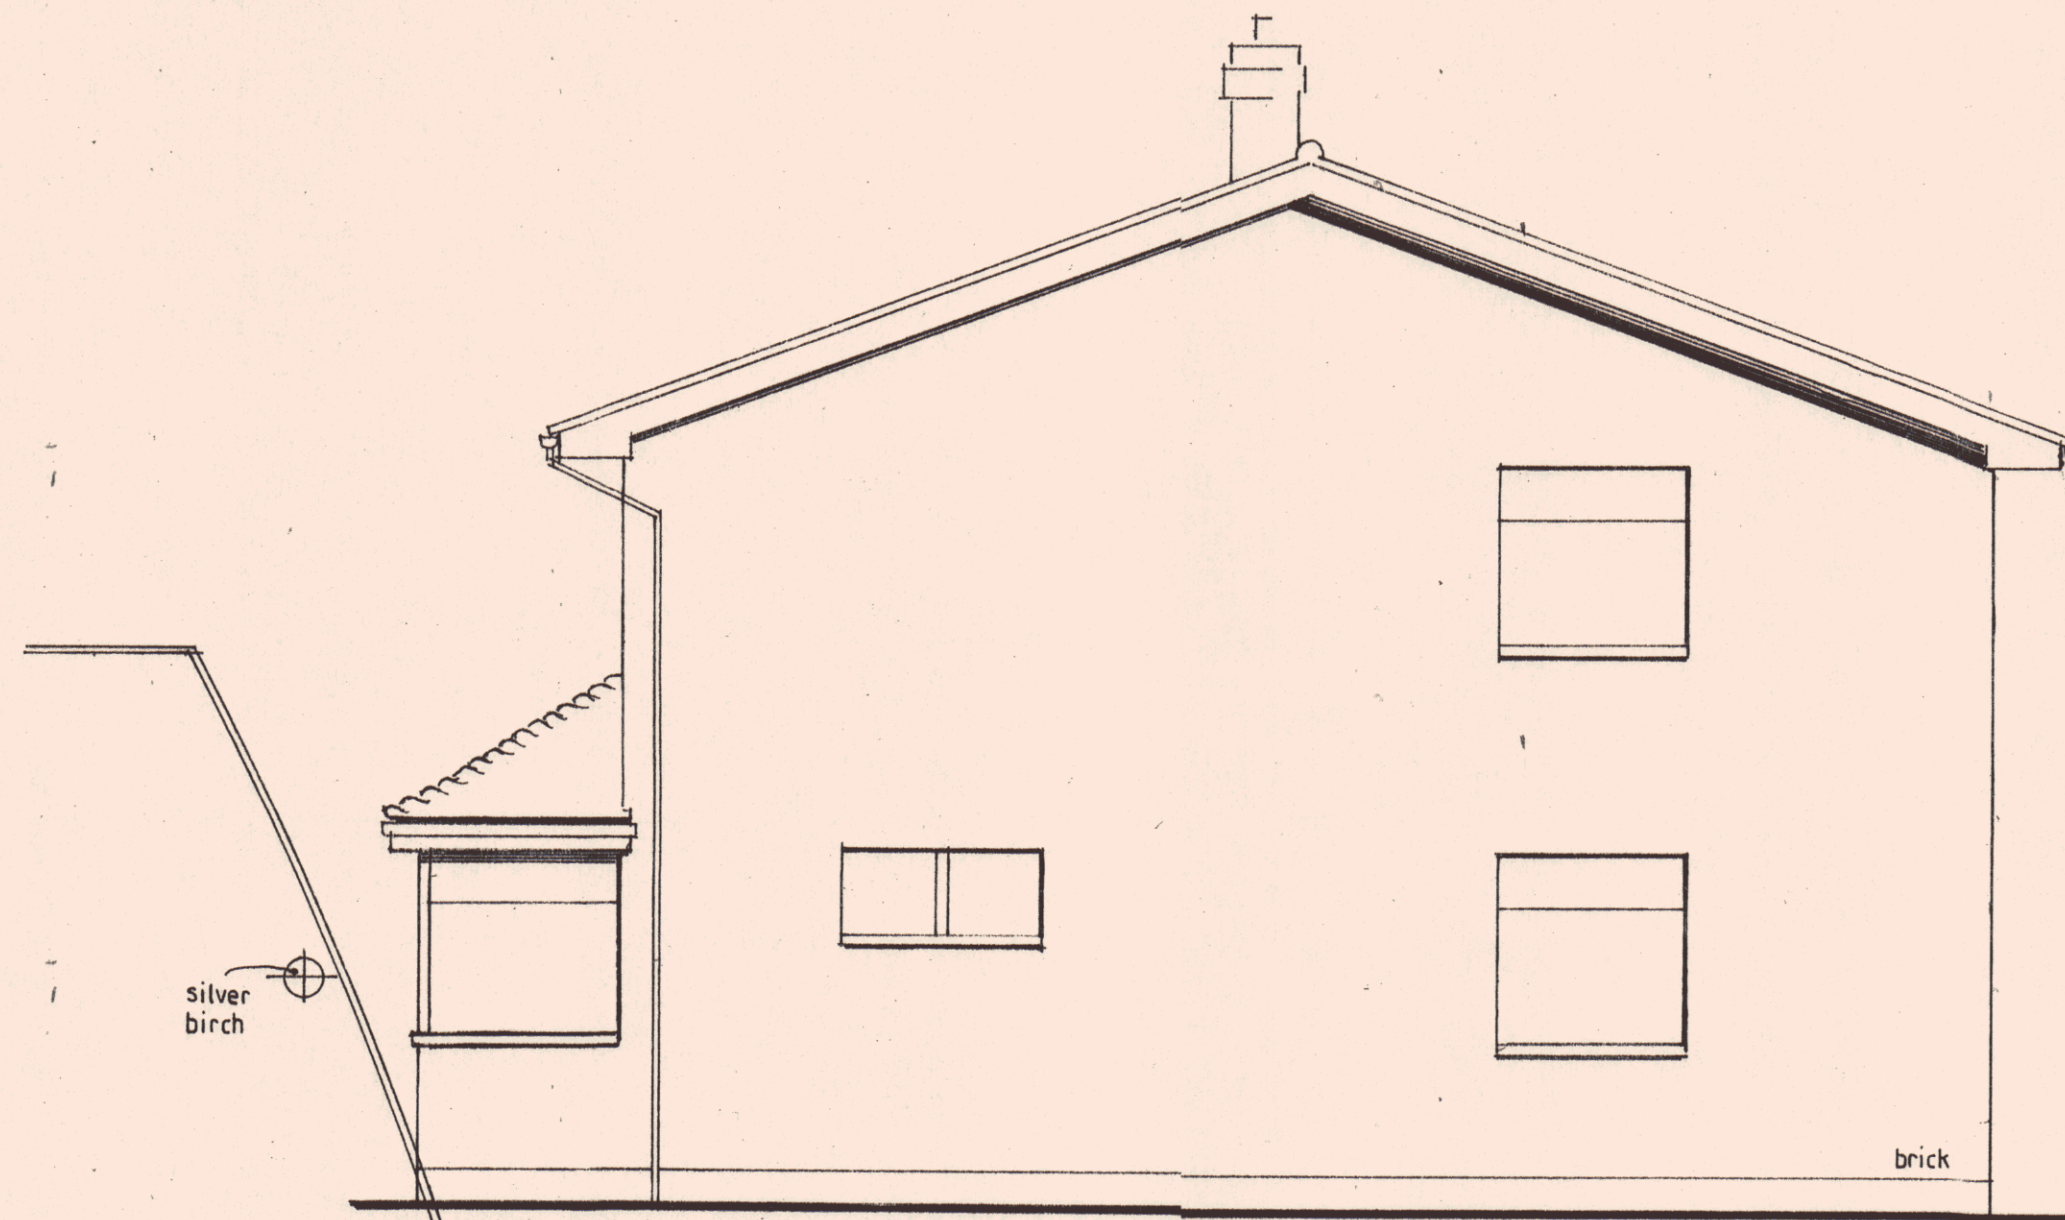


side west



rear south

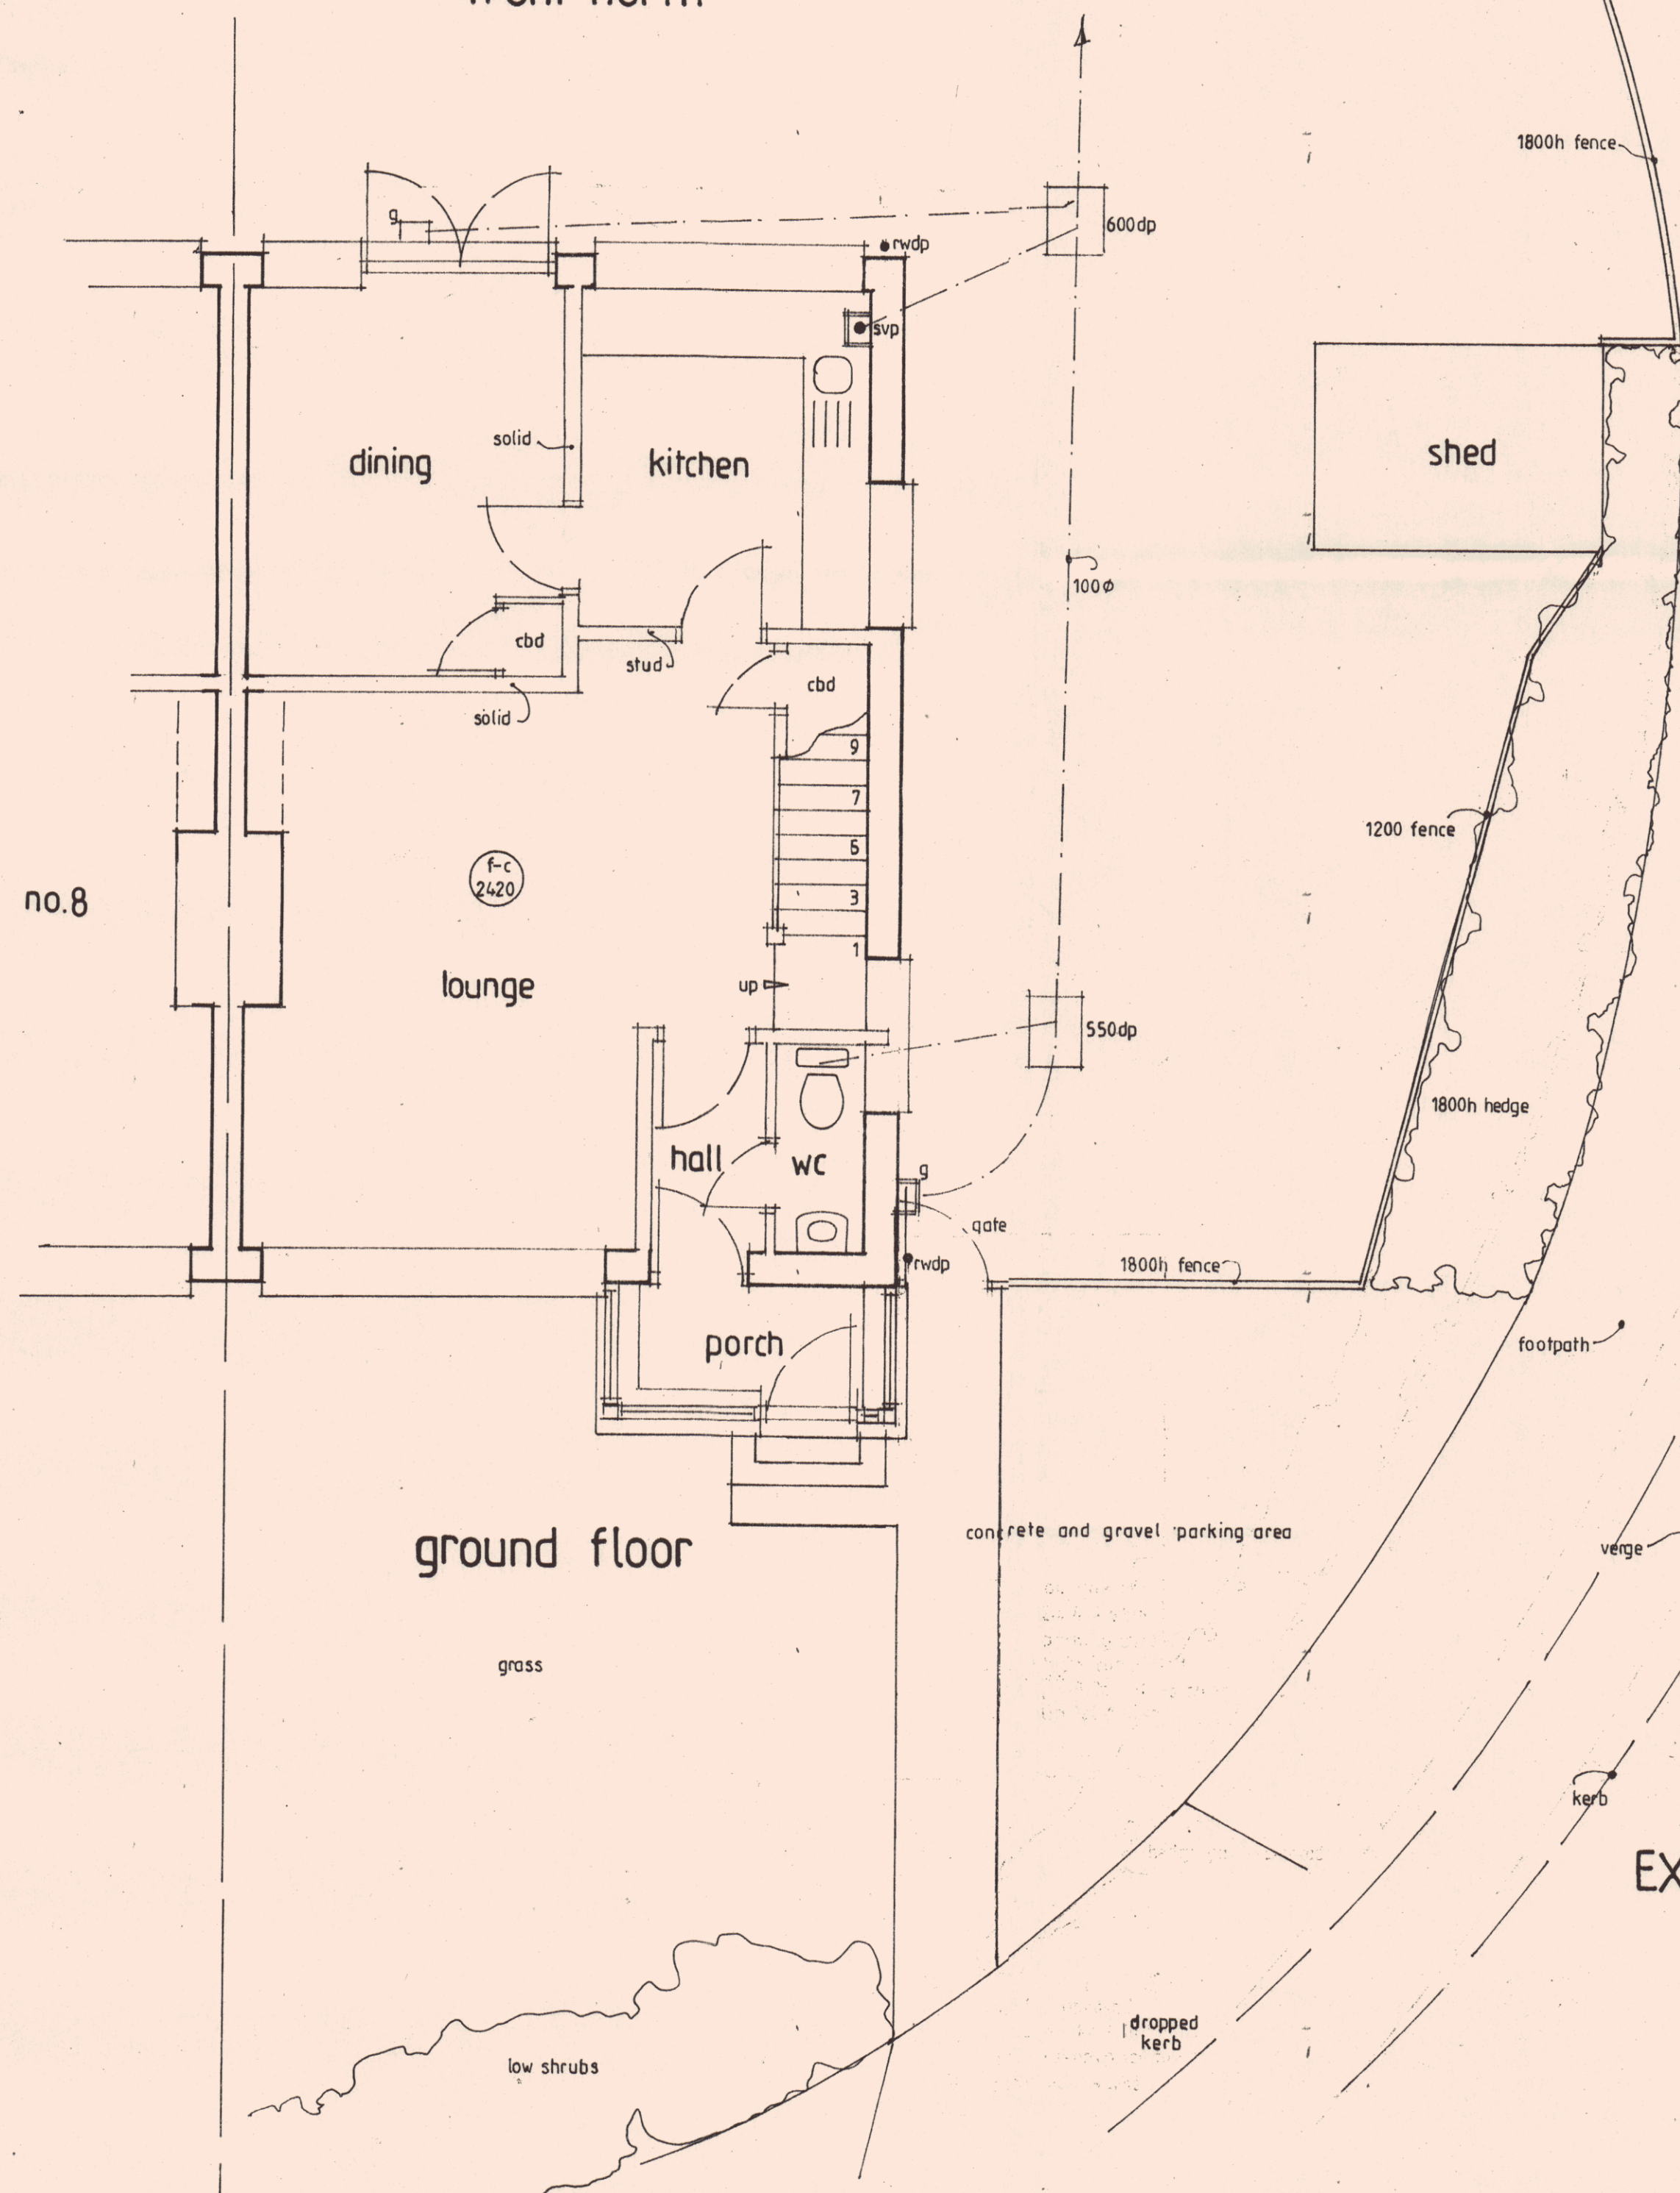

ground floor


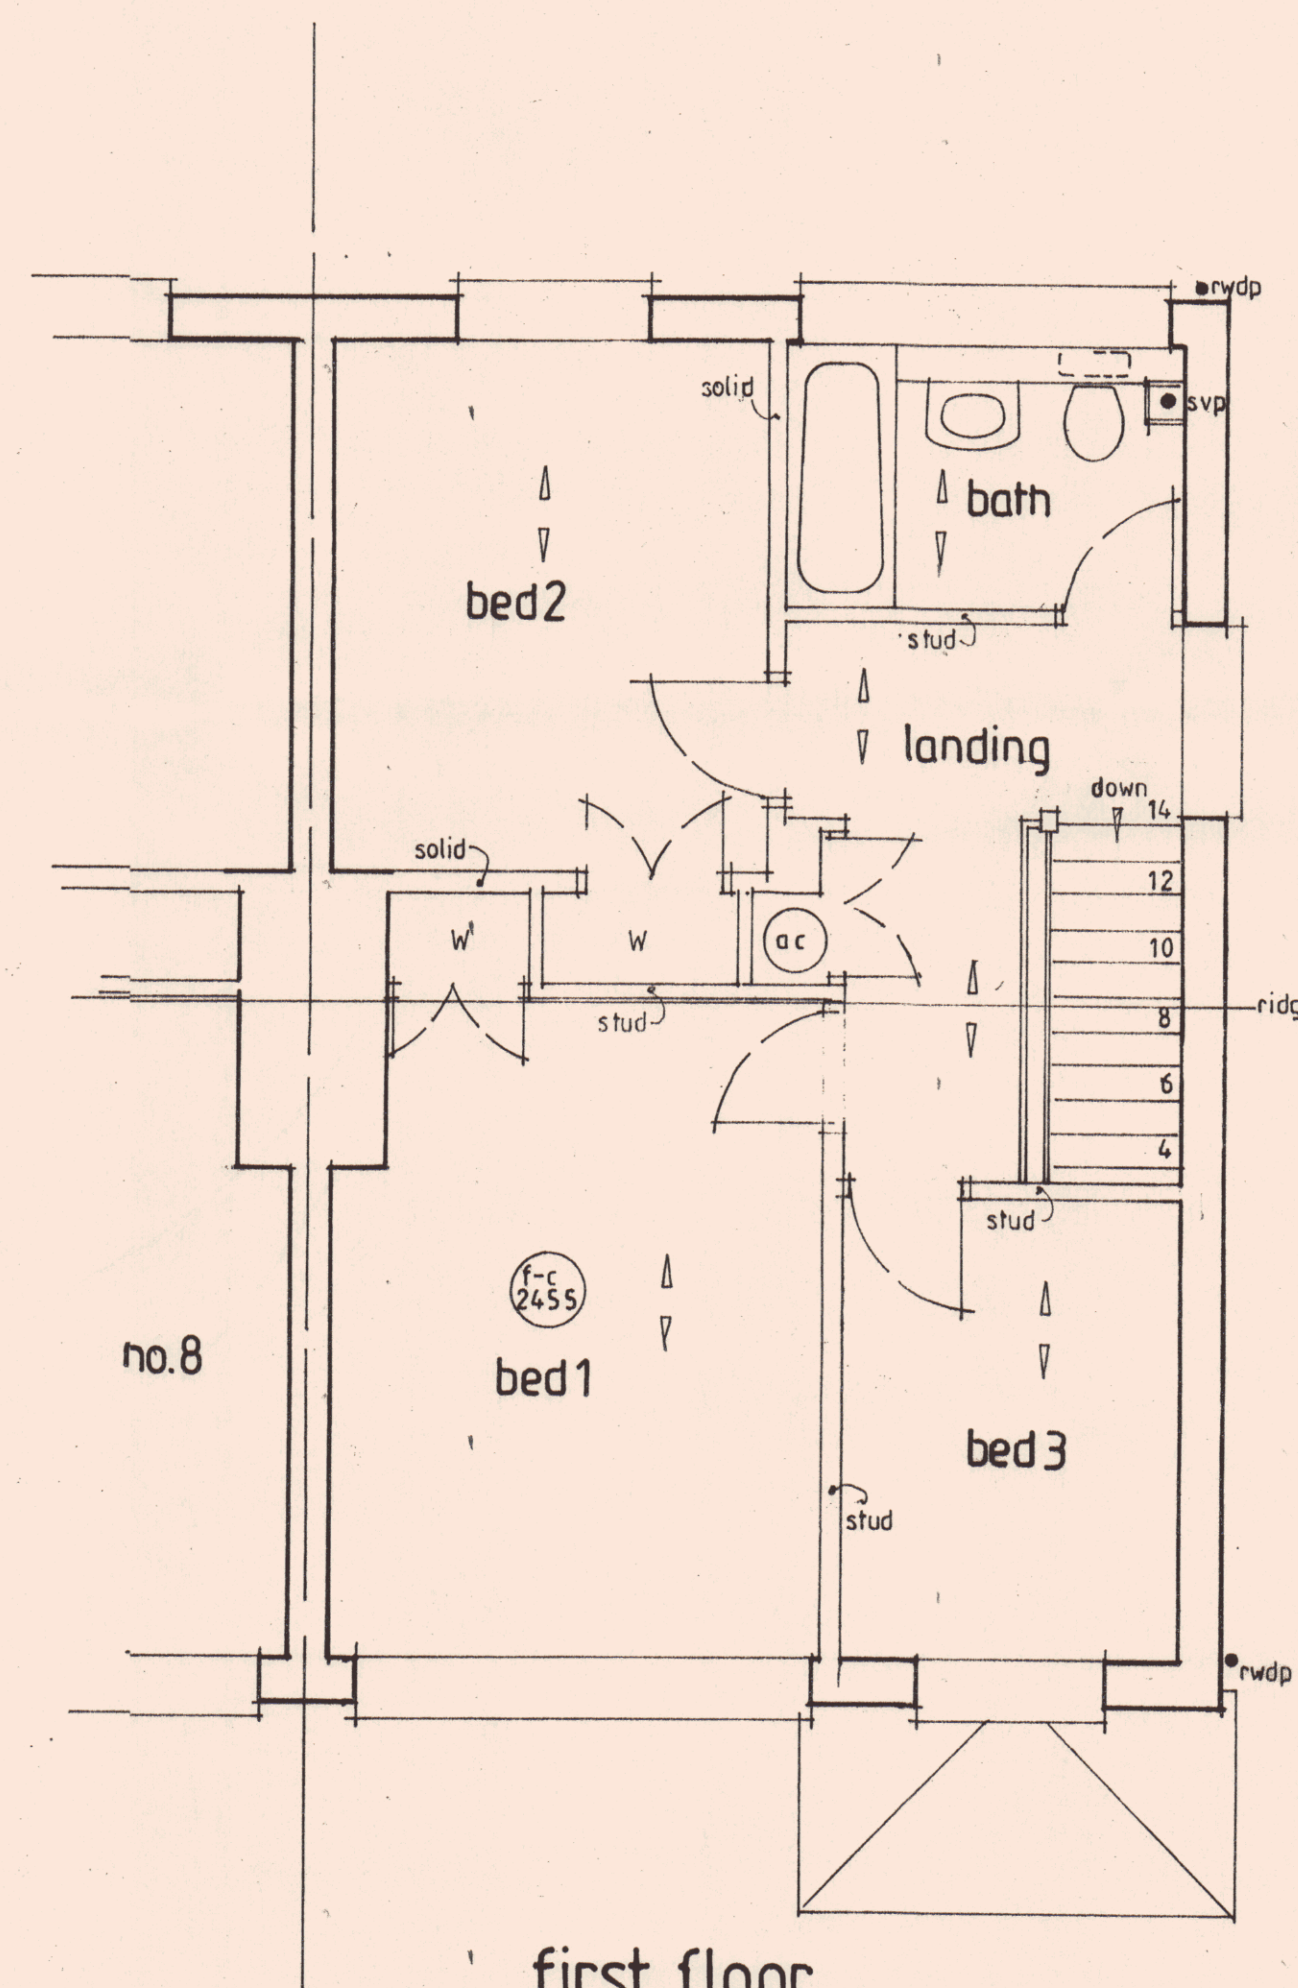


first floor



location plan 1/1250

OS CROWN COPYRIGHT - ALL RIGHTS RESERVED
LICENCE NO. 100047707

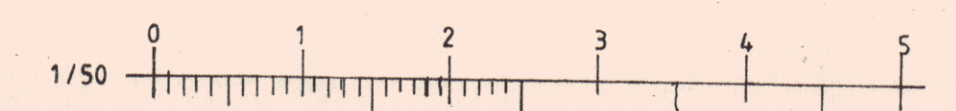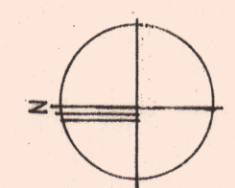

EXISTING SURVEY, 6 BLENHEIM GARDENS, HAVANT, PO9 2PN.

Scale: 1/50.

Drwg. no. 20/14/1^B

June 2020.