


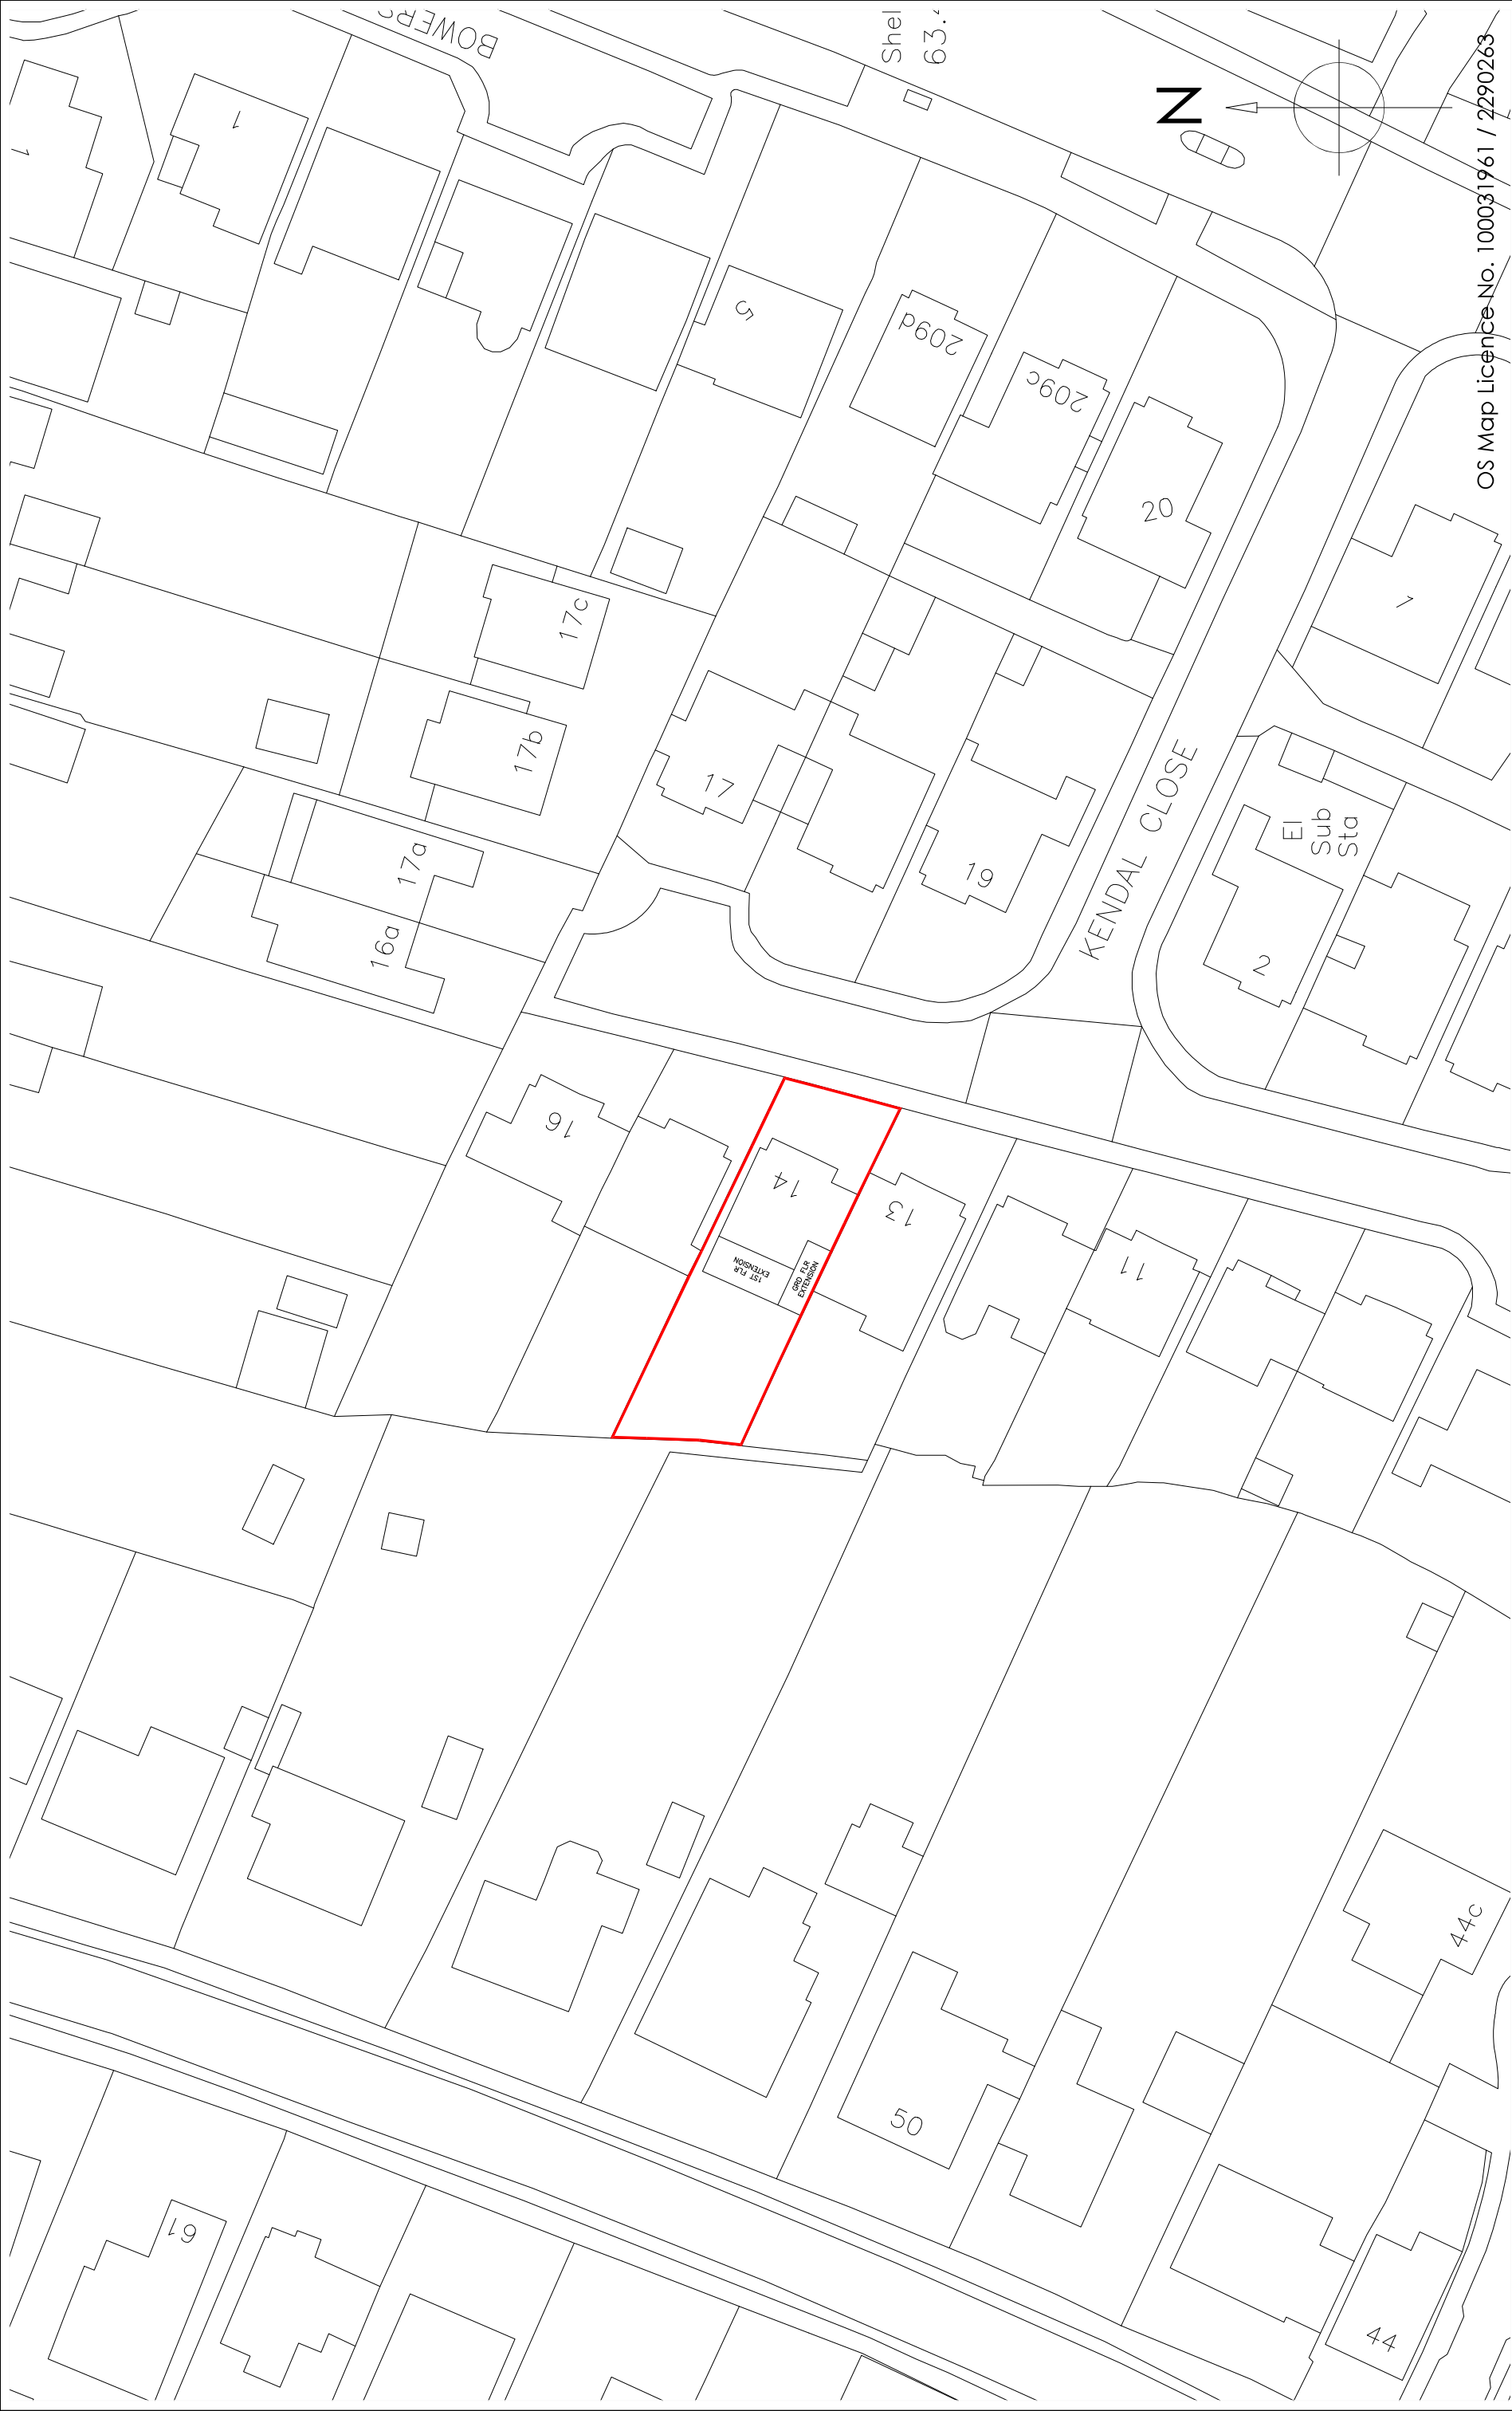

OS Map Licence No. 100031961 / 2290263

Copyright is reserved by GBS Designs and is issued on the condition that it is not copied or disclosed by or to any unauthorised persons without prior consent in writing from GBS Designs.

All dimensions to be checked on site

All structural elements to be specified by a suitably qualified structural engineer.

REV	DESCRIPTION	DRAWN	DATE
-	Initial design	GBS	27.11.20

gb designs

CAD - ARCHITECTURE - DESIGN

6 Shillinglee Waterlooville
Hampshire PO7 5RW
Tel 023 9225 8315
www.gbimages.co.uk

Drawing Ref
14KENCLO 11

Scale at A1
N/A

Date
27 NOV 2020

Drawn by
GBS

Drawing Title
14 Kendal Close
Cowplain
Waterlooville
Portsmouth
PO8 8ET

Scale Bar

0 5 10 15 20 25