


**PROPOSED SINGLE STOREY REAR ADDITION.
133, WEST LANE, HAYLING ISLAND, HANTS.
FOR R & M GOLDEN.**

A PARTY WALL AGREEMENT IS REQUIRED WITH THE ADJACENT GARAGE OWNER FOR THE EXCAVATION OF THE NEW FOUNDATIONS WITHIN 3M. THIS IS THE RESPONSIBILITY OF THE OWNER AND IS TO BE IN WRITING PRIOR TO THE COMMENCEMENT OF ANY WORK ON SITE.

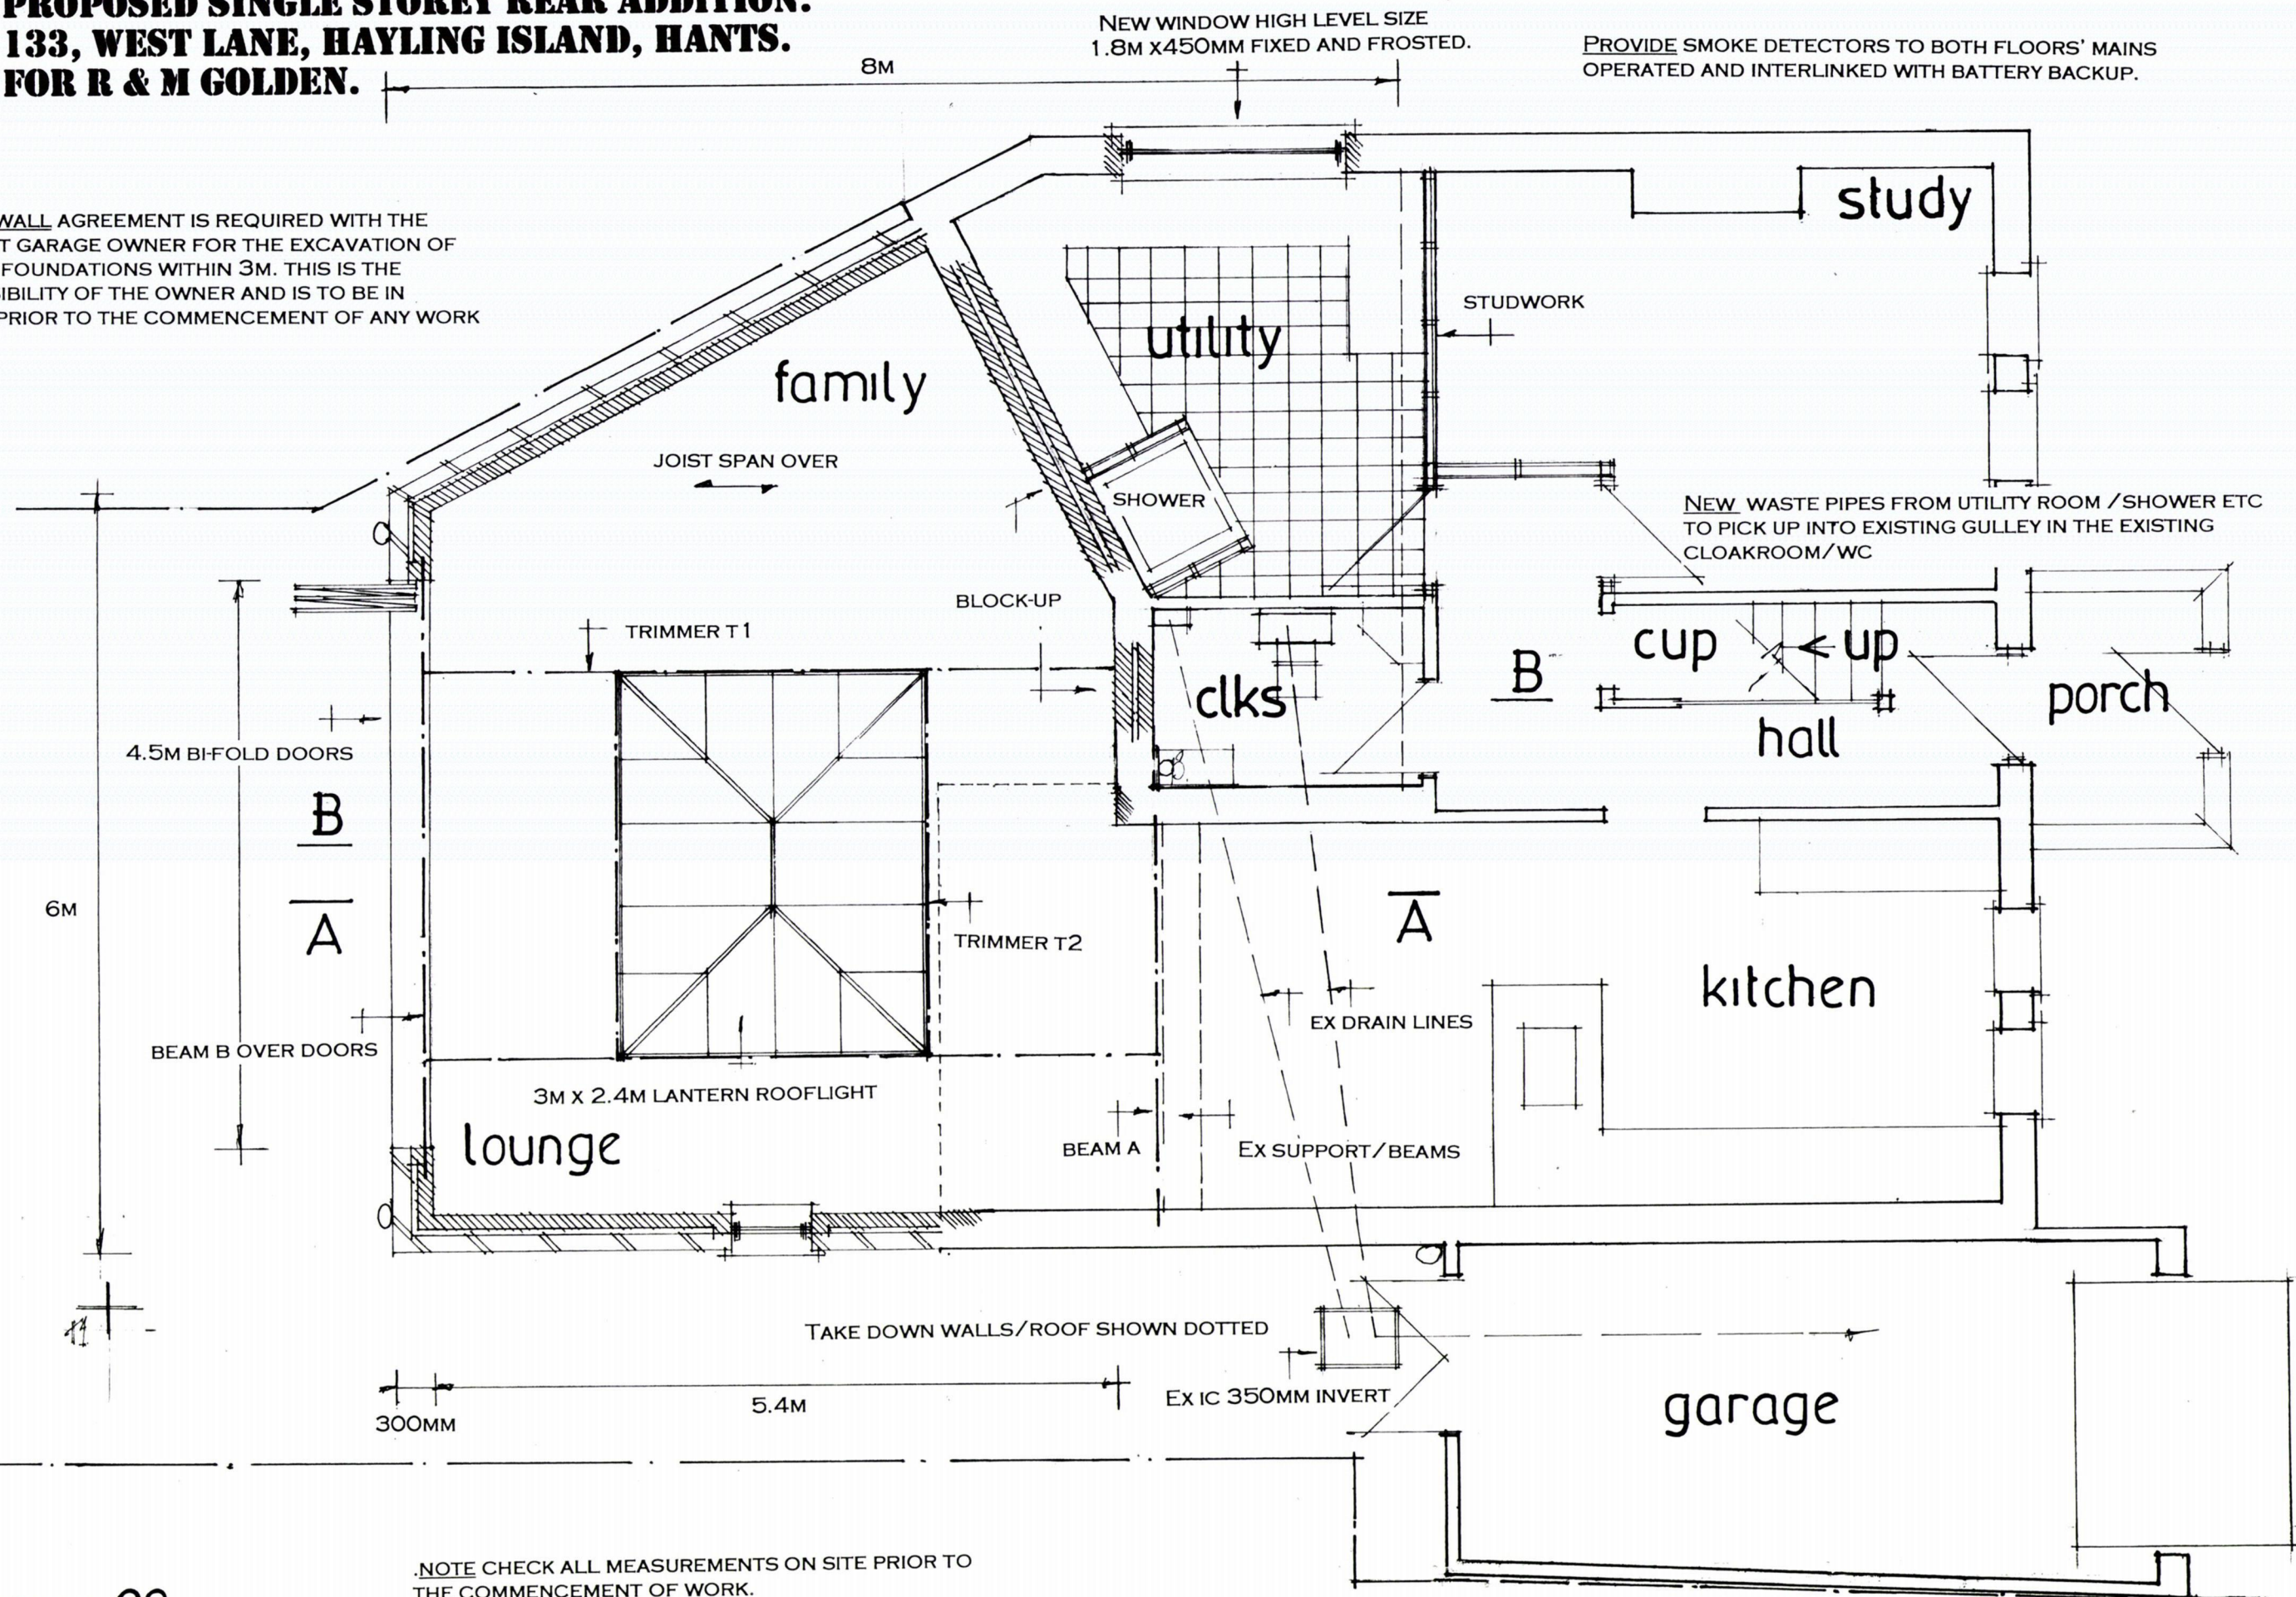

NOTE CHECK ALL MEASUREMENTS ON SITE PRIOR TO THE COMMENCEMENT OF WORK.

WALLS TO BE FULLY BONDED TO THE EXISTING CAVITIES AND DAMP-PROOF COURSES TO BE MAINTAINED CONTINUOUS CLOSE ALL REVEALS WITH INSULATED CAVITY CLOSERS.

date nov 20
scale 1:50

PETER J. WALKER
ISLAND DESIGN
182 SEAFRONT, HAYLING ISLAND, HANTS
PO11 9AN
TEL: 02392467571