



Havant Thicket Reservoir Project

Environmental Statement Volume 3: Chapter 7 Air Quality Figures

Portsmouth Water Ltd.


September 2020





Schedule of Drawings included in this application:

Drawing title	Drawing number
Figure 7.1 Air Quality Constraints	HTR-ATK-ZZ-ZZ-GS-Z-0020
Figure 7.2 Air Quality Construction Dust Assessment	HTR-ATK-ZZ-ZZ-GS-Z-0137
Figure 7.3 Air Quality Construction Traffic Assessment	HTR-ATK-ZZ-ZZ-GS-Z-0138

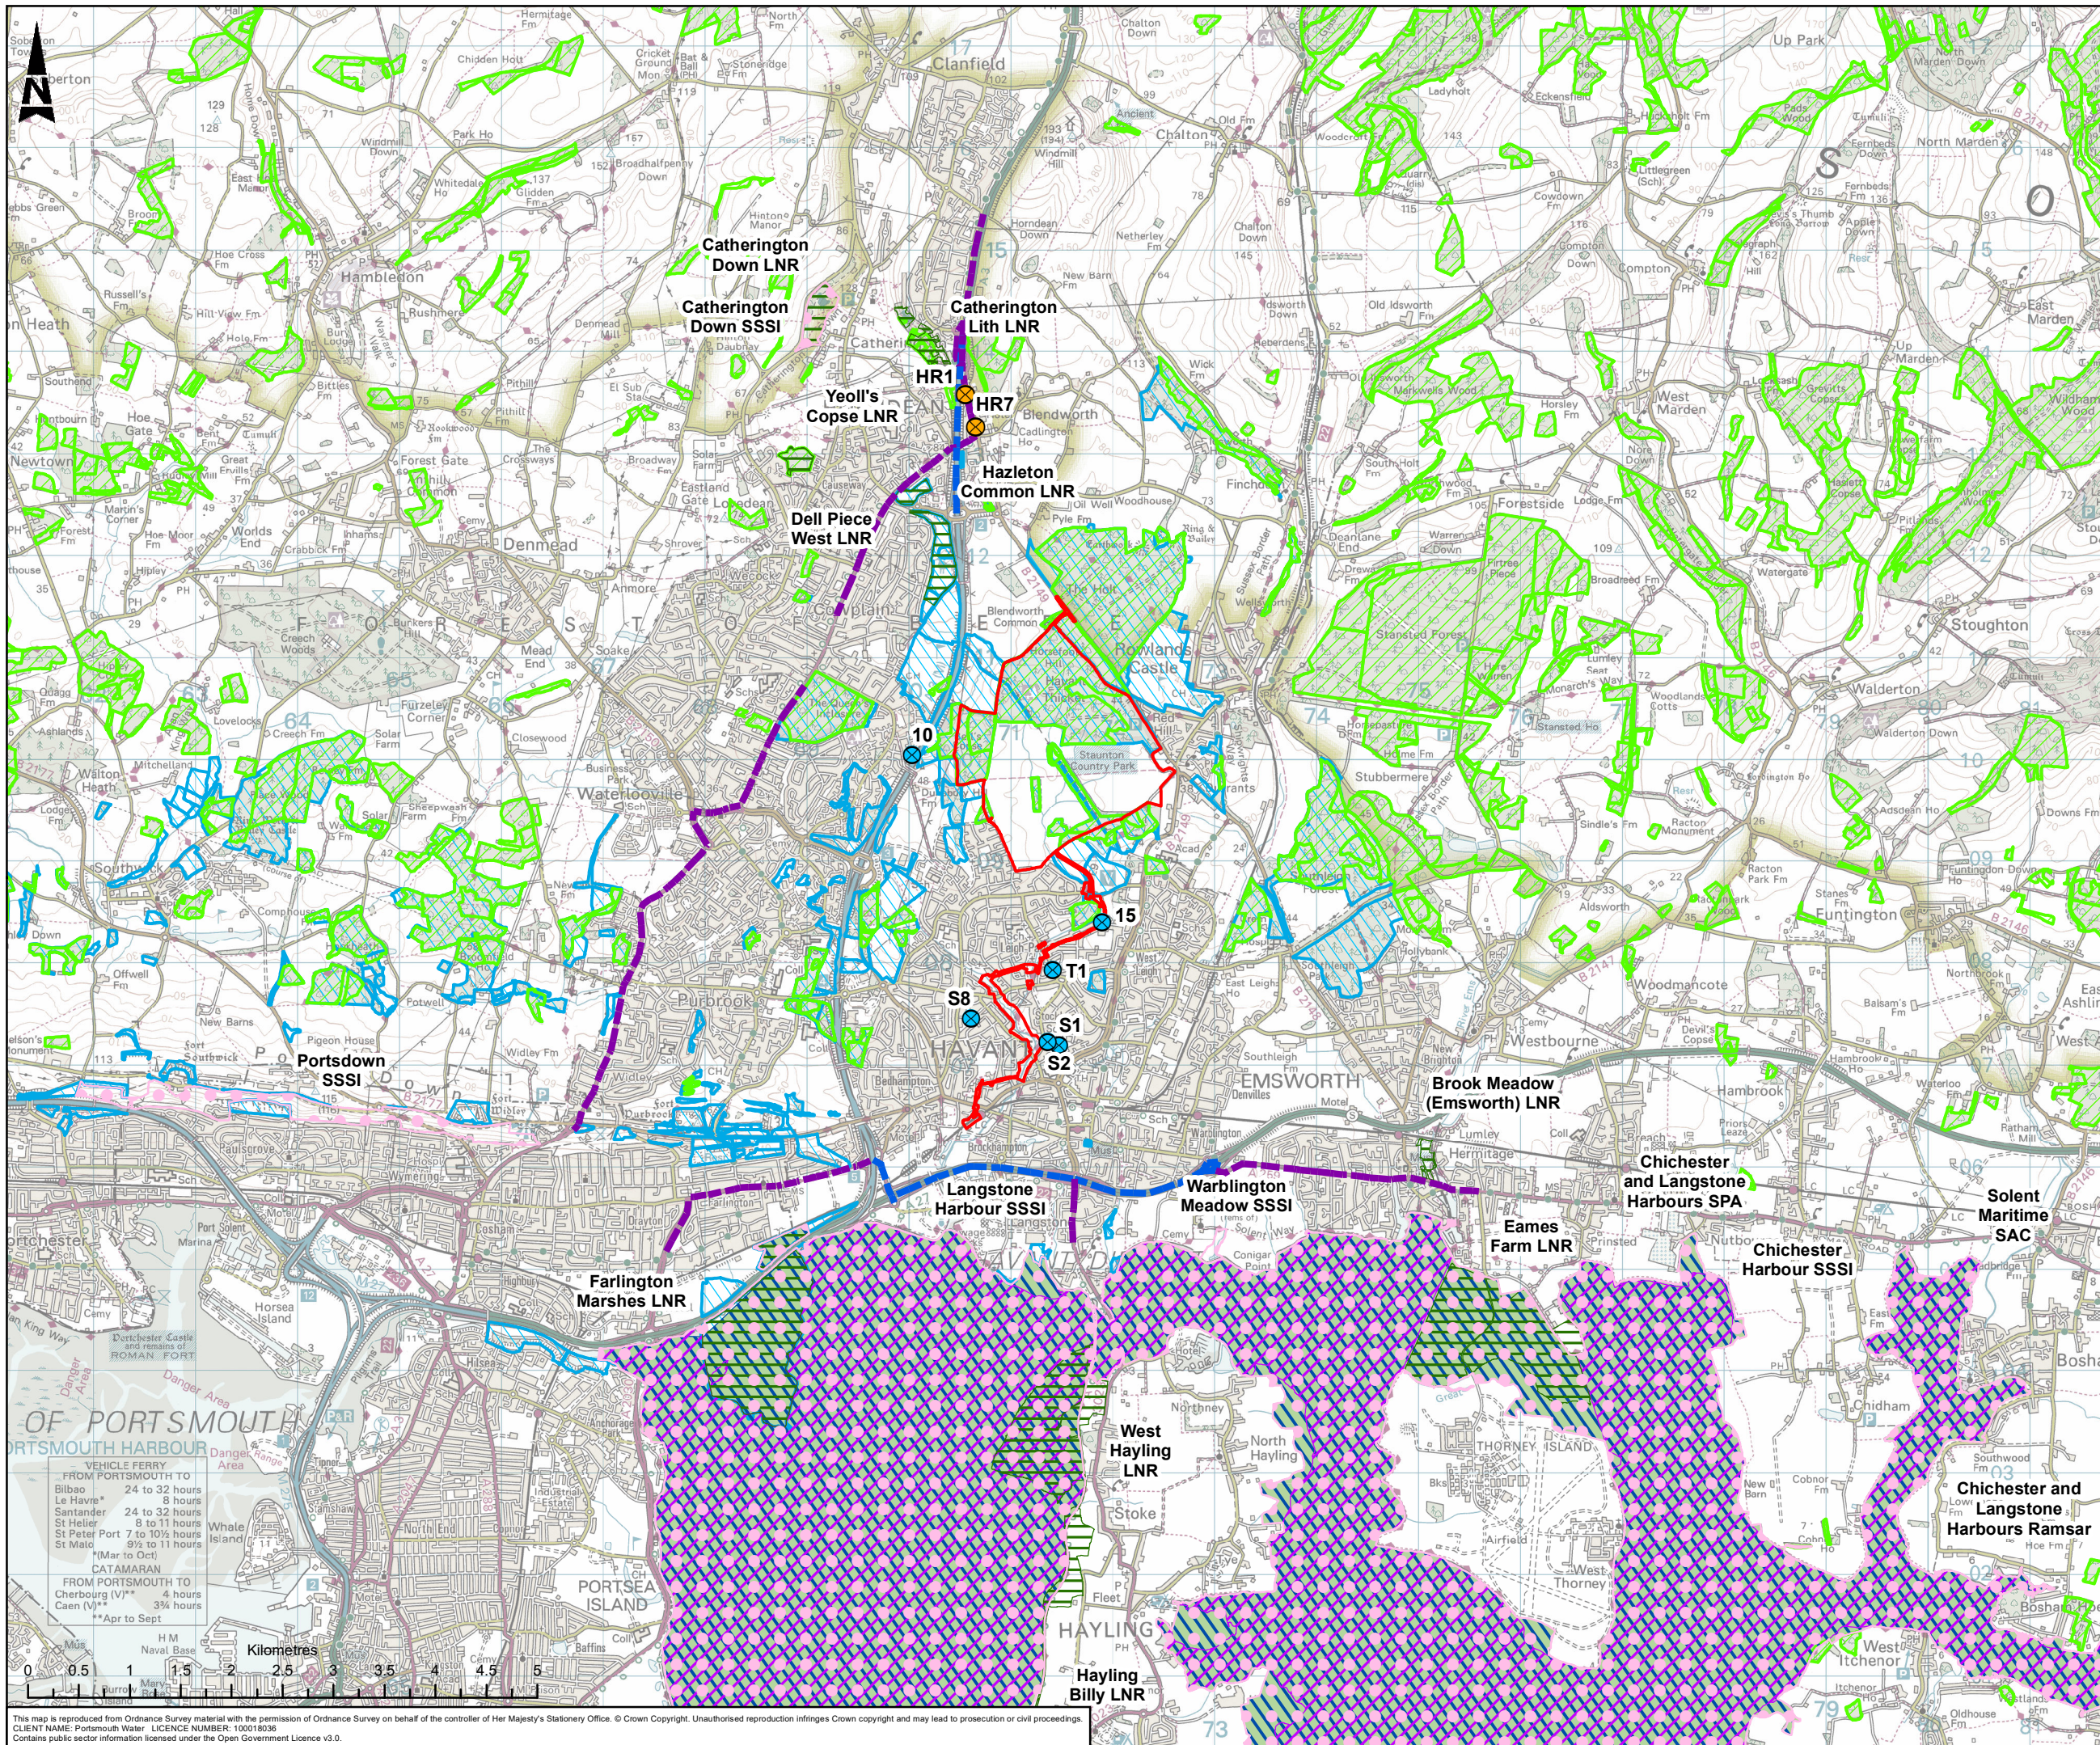

-  Red Line Boundary
 -  East Hampshire District Council Diffusion Tubes
 -  Havant Borough Council Diffusion Tubes
 - PCM Roadside NO₂ Concentrations (2017)
 -  < 40 µg/m³
 -  > 40 µg/m³
 -  Site of Special Scientific Interest (SSSI)
 -  Local Nature Reserve (LNR)
 -  Special Area of Conservation (SAC)
 -  Special Protection Area (SPA)
 -  Ancient Woodland
 -  Site of Importance for Nature Conservation
 -  Ramsar

C01	FD	JS	VS	LB	PUBLISHED	17/08/2020
Rev.	Dm By	Ckd By	Rev By	Auth By	Description	Date

ATKINS

Member of the SNC-Lavalin Group

Aztec West
500 Park Avenue
Almondsbury
Bristol
BS32 4RZ

Tel: +44 (0) 1454 6620000
Fax: +44 (0) 1454 663333
www.atkinsglobal.com

Drawing Suitability	Status
PUBLISHED	A1

Contractors Drawing Number:

HTR - ATK - ZZ - ZZ - GS - Z - 0020

Project	Originator	Volume	Location	Type	Role	Number
---------	------------	--------	----------	------	------	--------

Telephone: Havant (023) 9249 9888
Fax: Havant (023) 9245 3632
Website: www.portsmouthwater.co.uk
Registered Office: PO Box 8 West Street
Havant Hampshire PO9 1LG
REGISTERED IN ENGLAND No. 2536455


Project Ref. No	Sheet	Scale	Sheet Size
5169117	1 of 1	1:60,000	A3

Project Title	HAVANT THICKET RESERVOIR
---------------	--------------------------

Drawing Title

FIGURE 7.1
AIR QUALITY CONSTRAINTS

Portsmouth Water Drawing Number	Rev C01
---------------------------------	------------

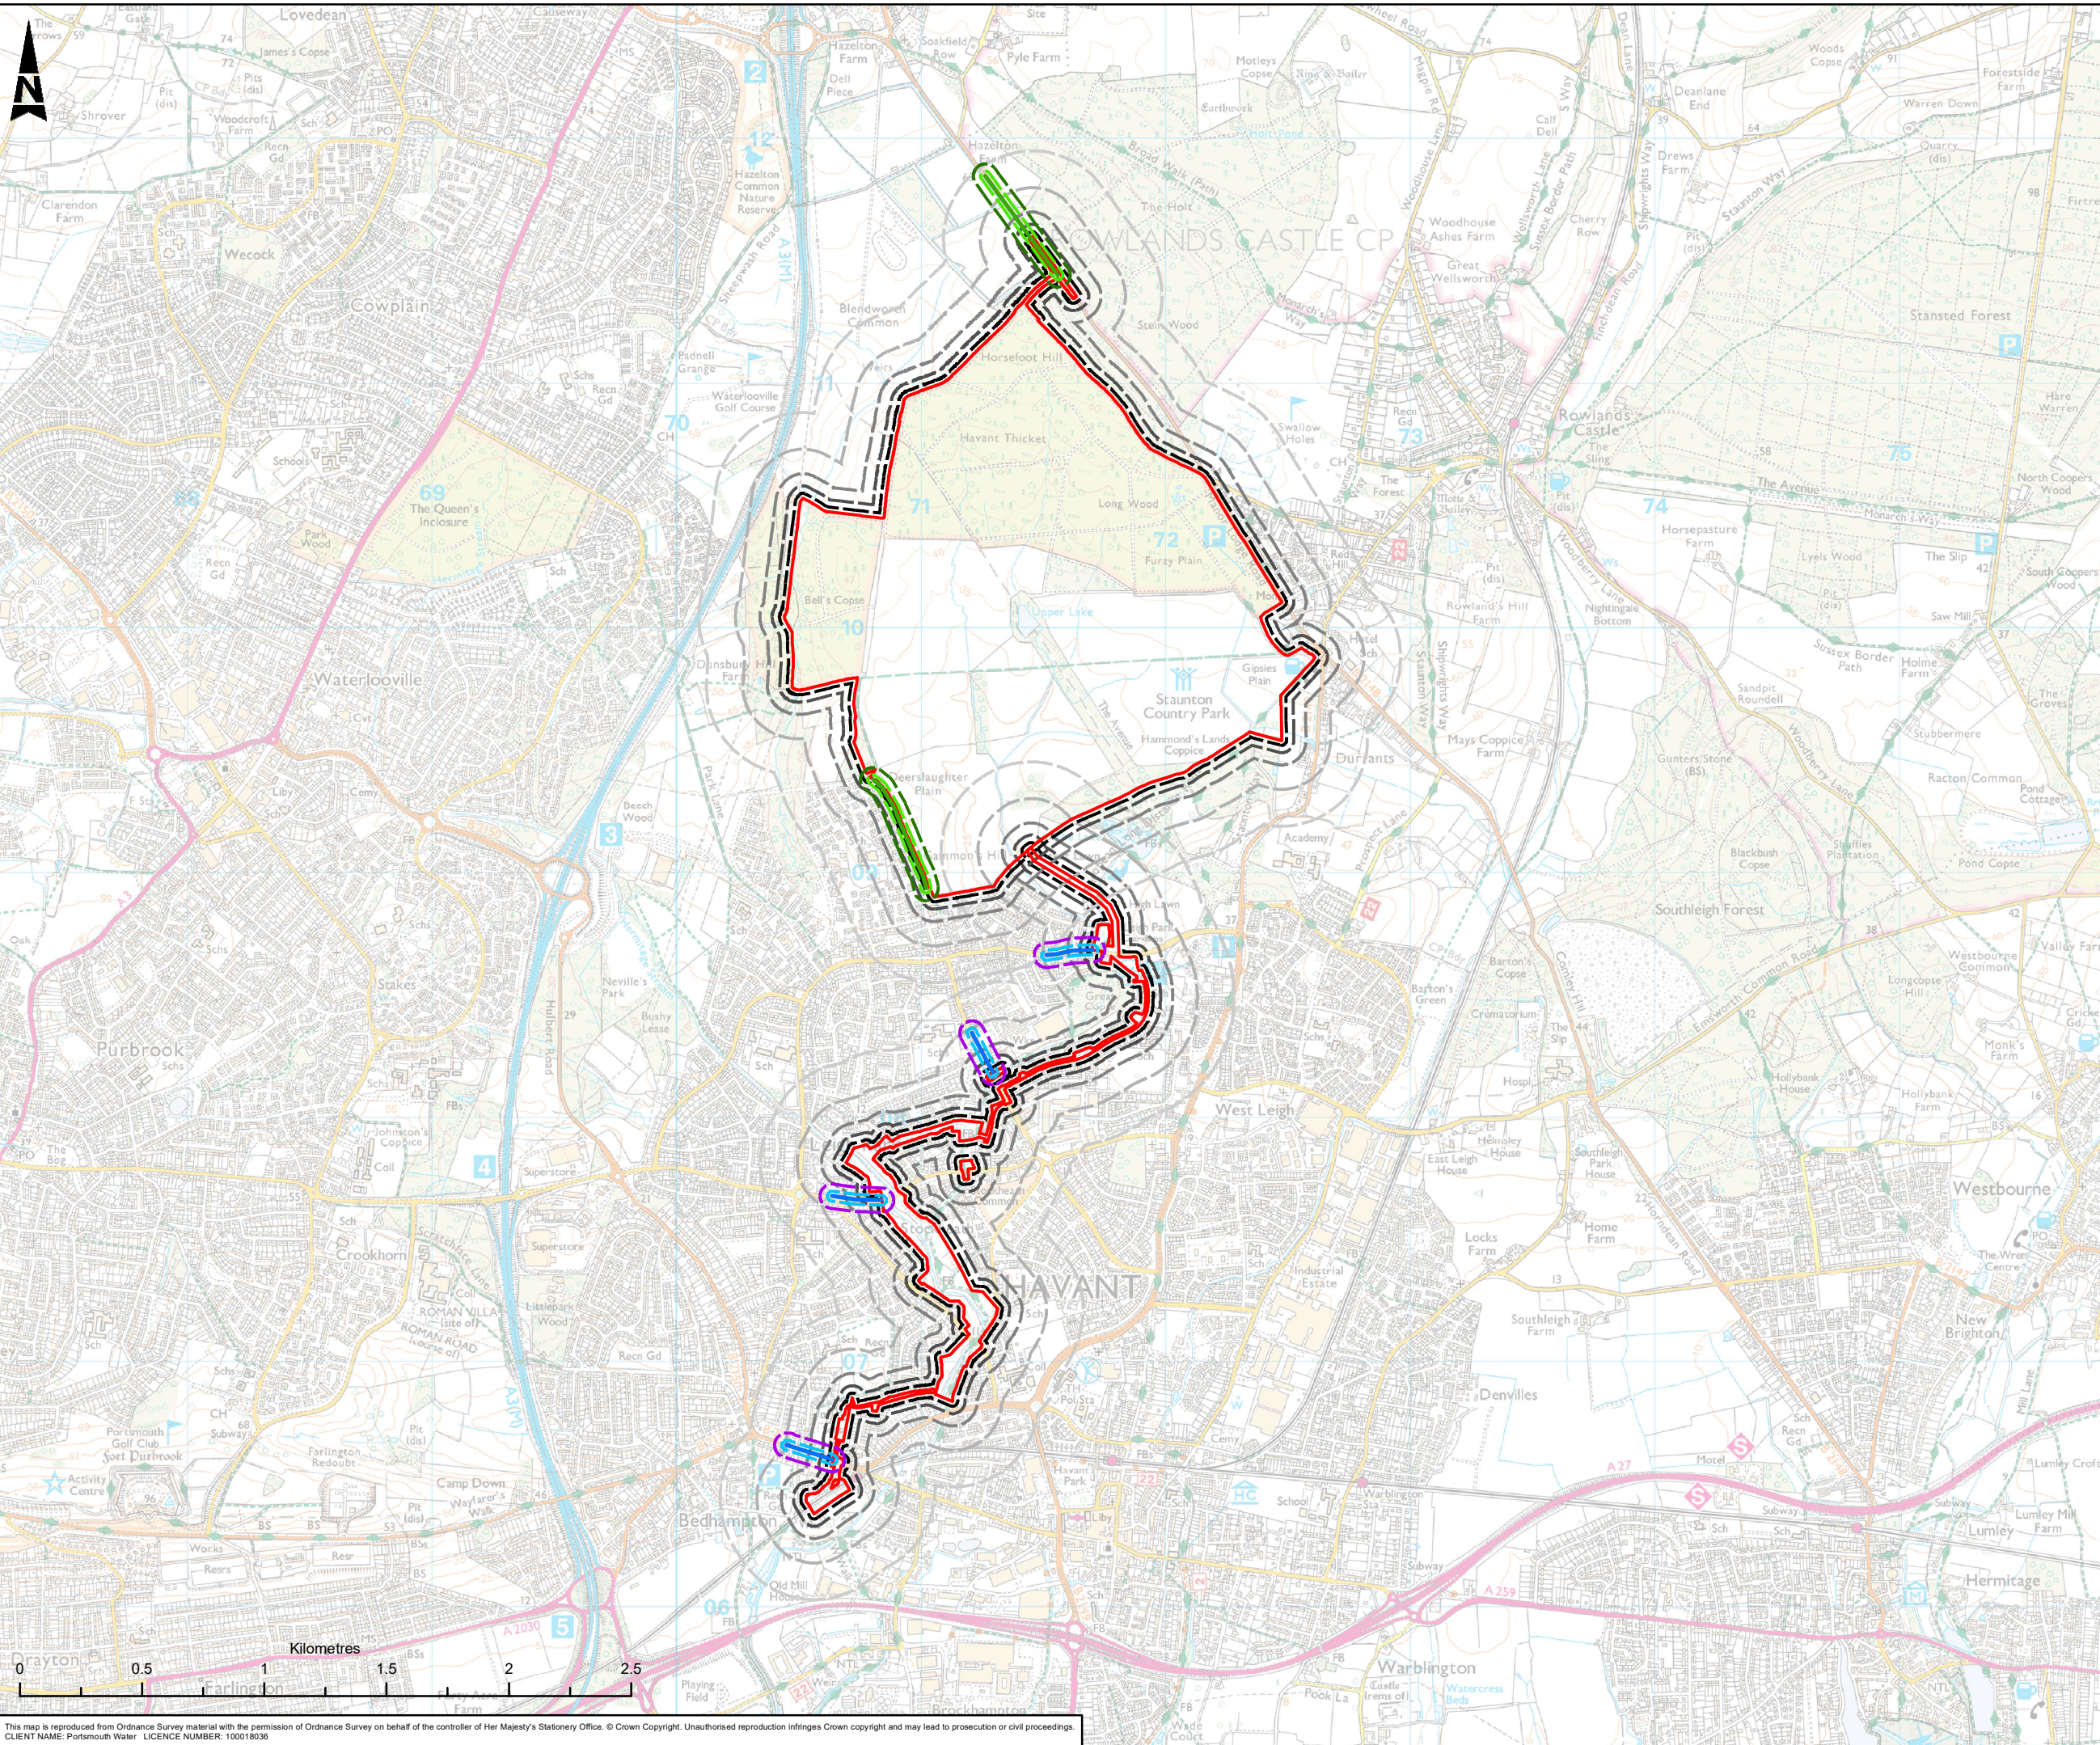

Red Line Boundary

20m Buffer

50m Buffer

100m Buffer

200m Buffer

350m Buffer

Reservoir Trackout

Reservoir Trackout 20m Buffer

Reservoir Trackout 50m Buffer

Pipeline Trackout

Pipeline Trackout 20m Buffer

Pipeline Trackout 50m Buffer

C01	FD	JS	VS	LB	PUBLISHED	07/09/2020	
Rev	Dn By	Ckd By	Rev By	Auth By	Description	Date	

ATKINS

Member of the SNC-Lavalin Group

Aztec West

500 Park Avenue

Almondsbury

Bristol

BS32 4RZ

Tel: +44 (0) 1454 6620000

Fax: +44 (0) 1454 663333

www.atkinsglobal.com

Copyright © Atkins Limited (2020)

Drawing Suitability	Status
PUBLISHED	A1

Contractors Drawing Number:
HTR - ATK - ZZ - ZZ - GS - Z - 0137
Project | Originator | Volume | Location | Type | Role | Number

Telephone: Havant (023) 9249 9888
Fax: Havant (023) 9245 3632
Website: www.portsmouthwater.co.uk
Registered Office: PO Box 8 West Street
Havant Hampshire PO9 1LG
REGISTERED IN ENGLAND No. 2536455


Project Ref. No	Sheet	Scale	Sheet Size
5169117	1 of 1	1:25,000	A3

Project Title
HAVANT THICKET RESERVOIR

Drawing Title
FIGURE 7.2
AIR QUALITY CONSTRUCTION
DUST ASSESSMENT

Portsmouth Water Drawing Number	Rev
	C01

This map is reproduced from Ordnance Survey material with the permission of Ordnance Survey on behalf of the controller of Her Majesty's Stationery Office. © Crown Copyright. Unauthorised reproduction infringes Crown copyright and may lead to prosecution or civil proceedings.
CLIENT NAME: Portsmouth Water LICENCE NUMBER: 100016036

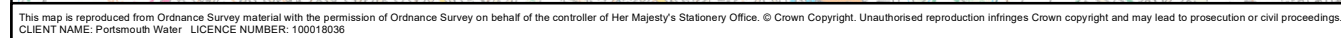



Atkins Limited
The Hub
500 Park Avenue
Aztec West
Bristol
BS32 4RZ

© Atkins Limited except where stated otherwise