


65 Scratchface Lane PO9 3NQ - Block Plan - Location Plan

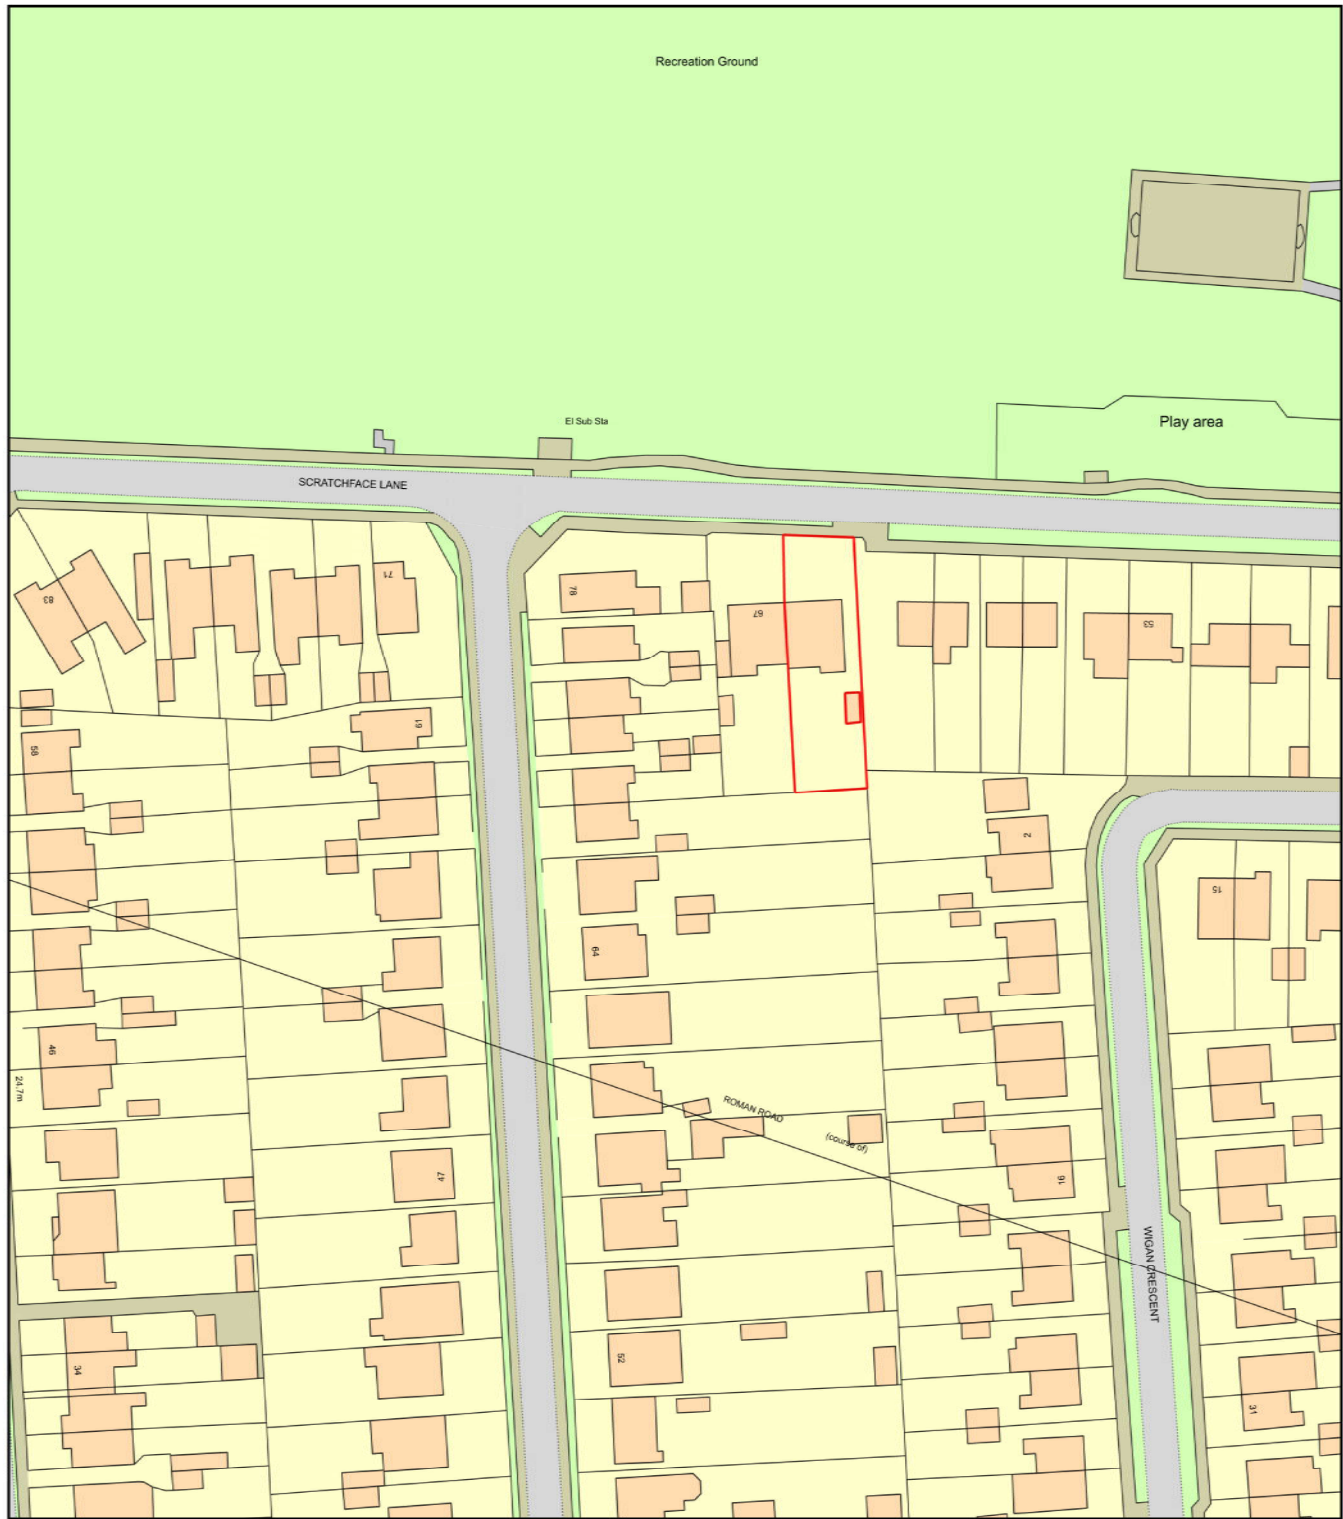

0 50
Metres



Plan Produced for: Parkers Design
Date Produced: 27 Sep 2020
Plan Reference Number: TQRQM20271141846407
Scale: 1:1250 @ A4

© Crown copyright and database rights 2019 OS 100042766

1:500	☐	☐	☐	☐	☐	☐	☐	☐	100
1:200	☐	☐	☐	☐	☐	☐	☐	☐	20
1:100	☐	☐	☐	☐	☐	☐	☐	☐	10
1:50	☐	☐	☐	☐	☐	☐	☐	☐	5



PROJECT 65 Scratchface Lane PO9 3NQ	CLIENT Evetts		
	Date	Issue Date	Scale (@ A3)
SHEET Location	Drawn by SW	DRAWING NUMBER P107	REV
	Checked by SR		