


11 Langbrook Close, Langstone

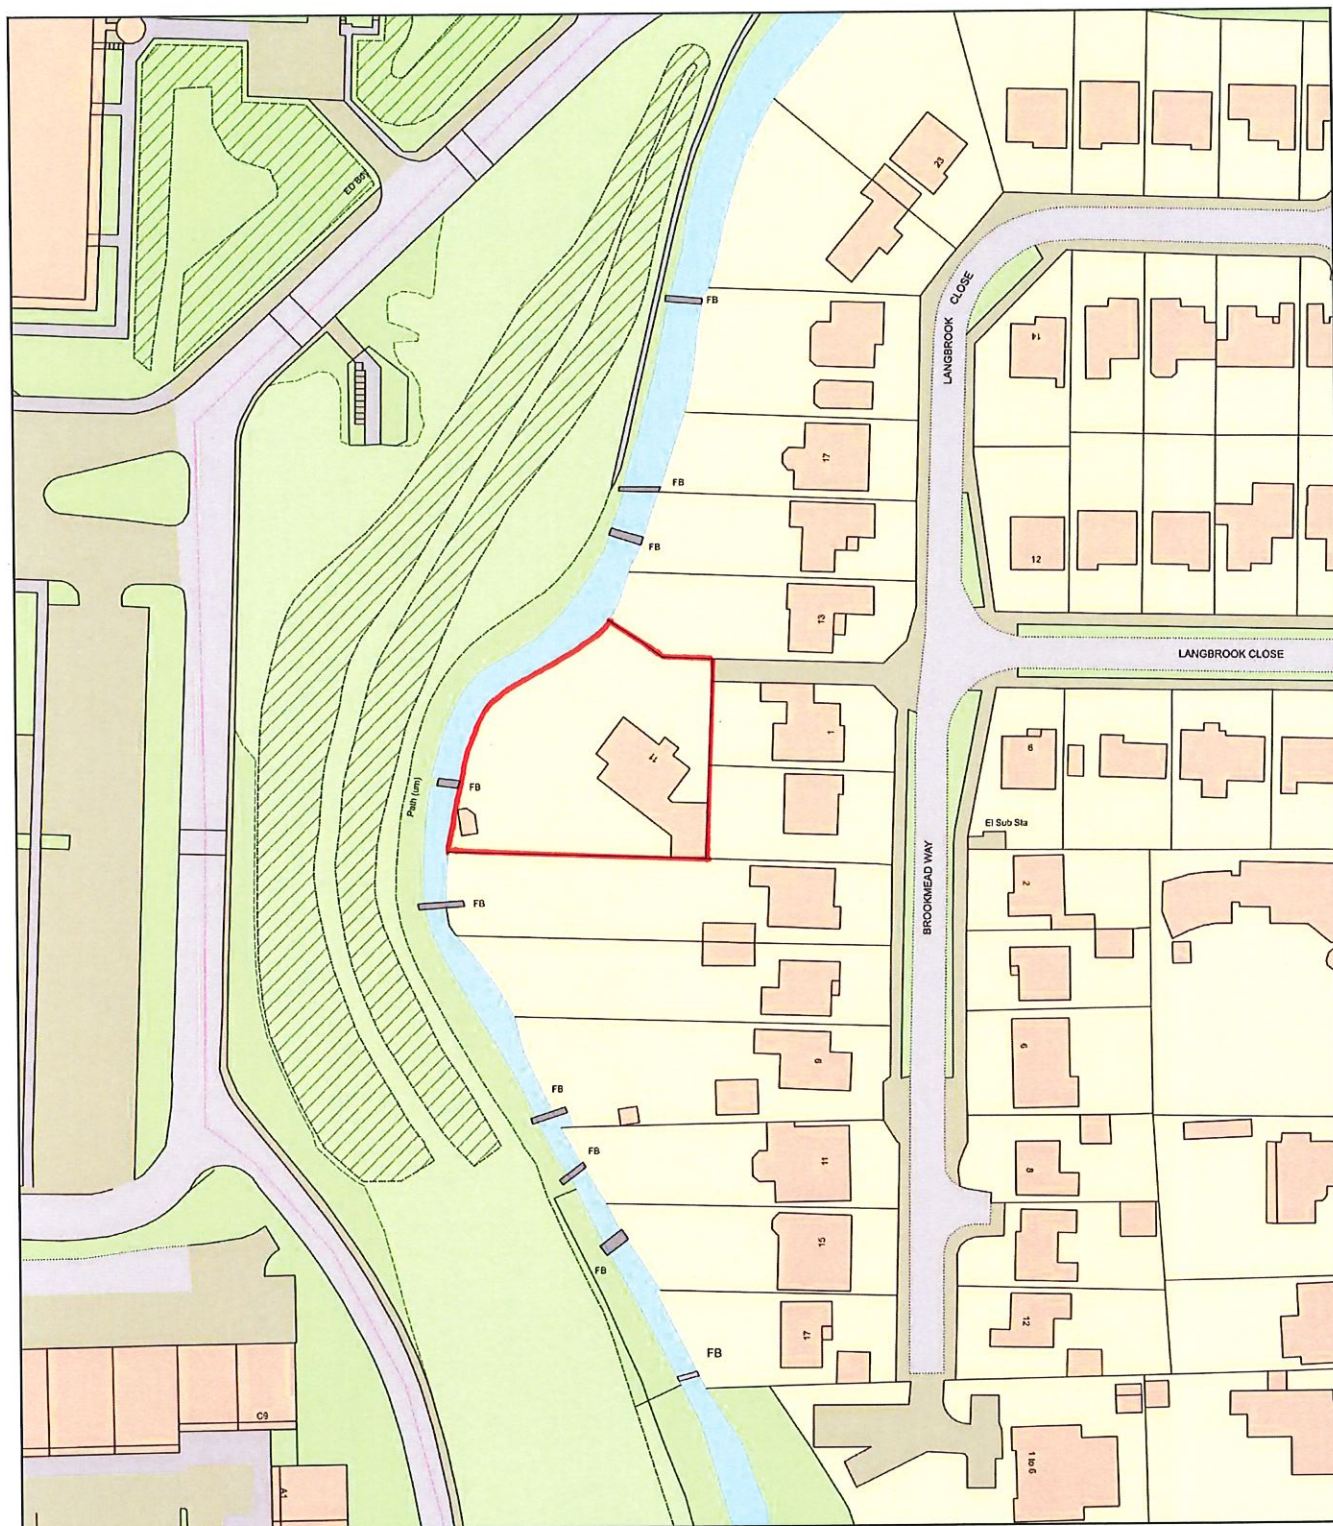

0 50
Metres



Plan Produced for: Thorns Young Architectural

Date Produced: 06 Oct 2020

Plan Reference Number: TQRQM20280092929146

Scale: 1:1250 @ A4