


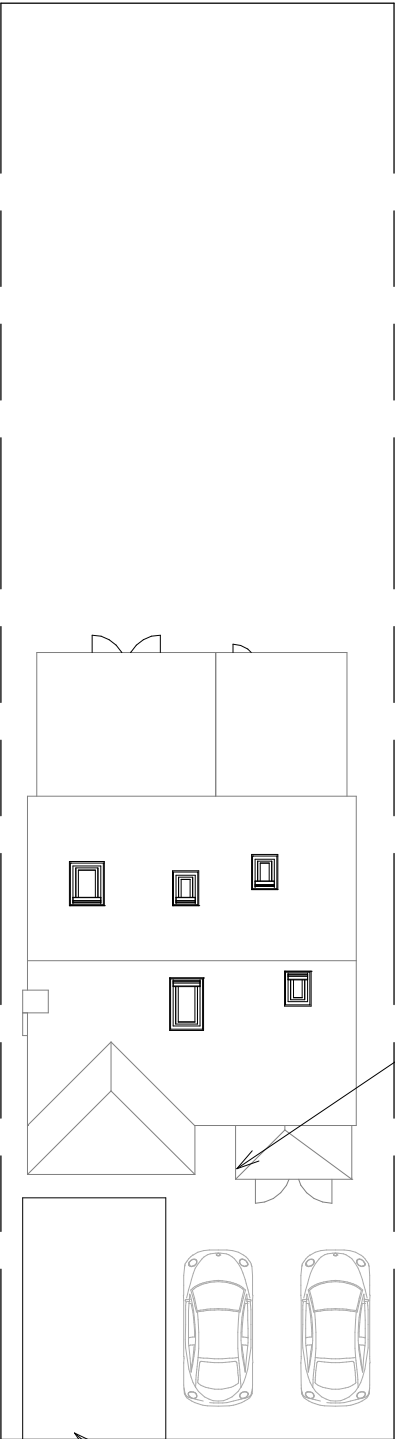

1

Site Parking Plan

1 : 200

1:500										100
1:200										20
1:100										10
1:50										5

pd

parkers

executive

design

PROJECT 16 Auriol Drive PO9 3LR	CLIENT Reid			
	Date	Issue Date	Scale (@ A3)	1 : 200
SHEET Site with Parking	Drawn by	SW	DRAWING NUMBER P102a	REV
	Checked by	SR		