
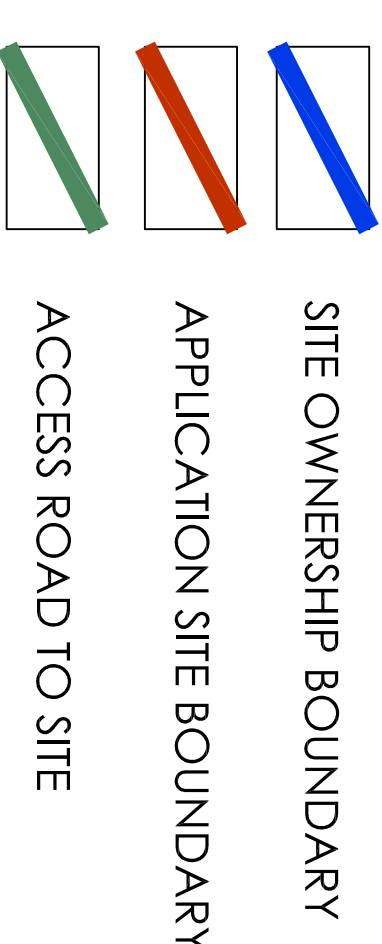



Scale 1:2500 - 10mm=25m

0 50 100 150 200 250

Metres

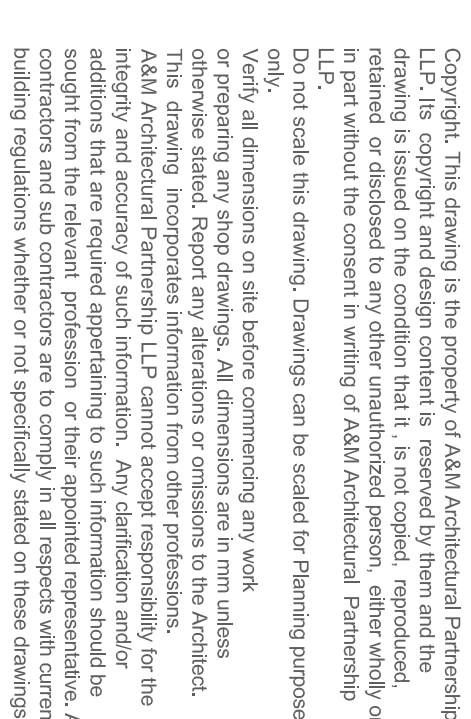

A	Revised to reflect New Logo's	RW	16.11.2020
Rev.	Details	Name	Date

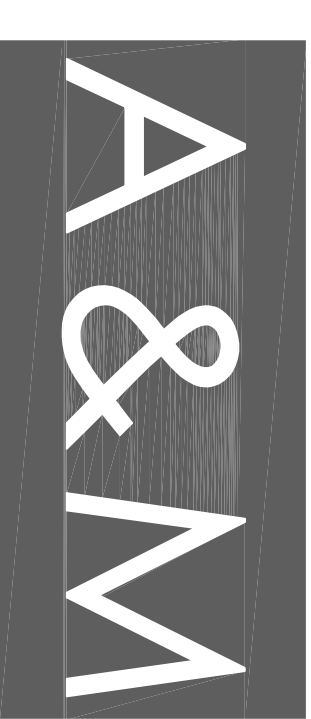

A&M Architectural Partnership LLP

40 Cambridge Road, Hastings, East Sussex. TN34 1DT
T: 01424 200222 W: amarchitectural.co.uk E: admin@a-and-m.co.uk

Client: **Away Resorts Ltd**

Site Address:

Mill Rythe Holiday Village
Havant Road, Hayling Island
Hampshire, PO11 0PB

Project

Proposed Masterplan

Drawing Title:

Site Location Plan

Date:	Scale:	Drawn:
Oct 2016	1:2500@A1	RW
Computer File Name:	Checked By:	
3877-300 Site Location Plan.dwg	-	

Drawing Number: Revision:

3877-300

A