

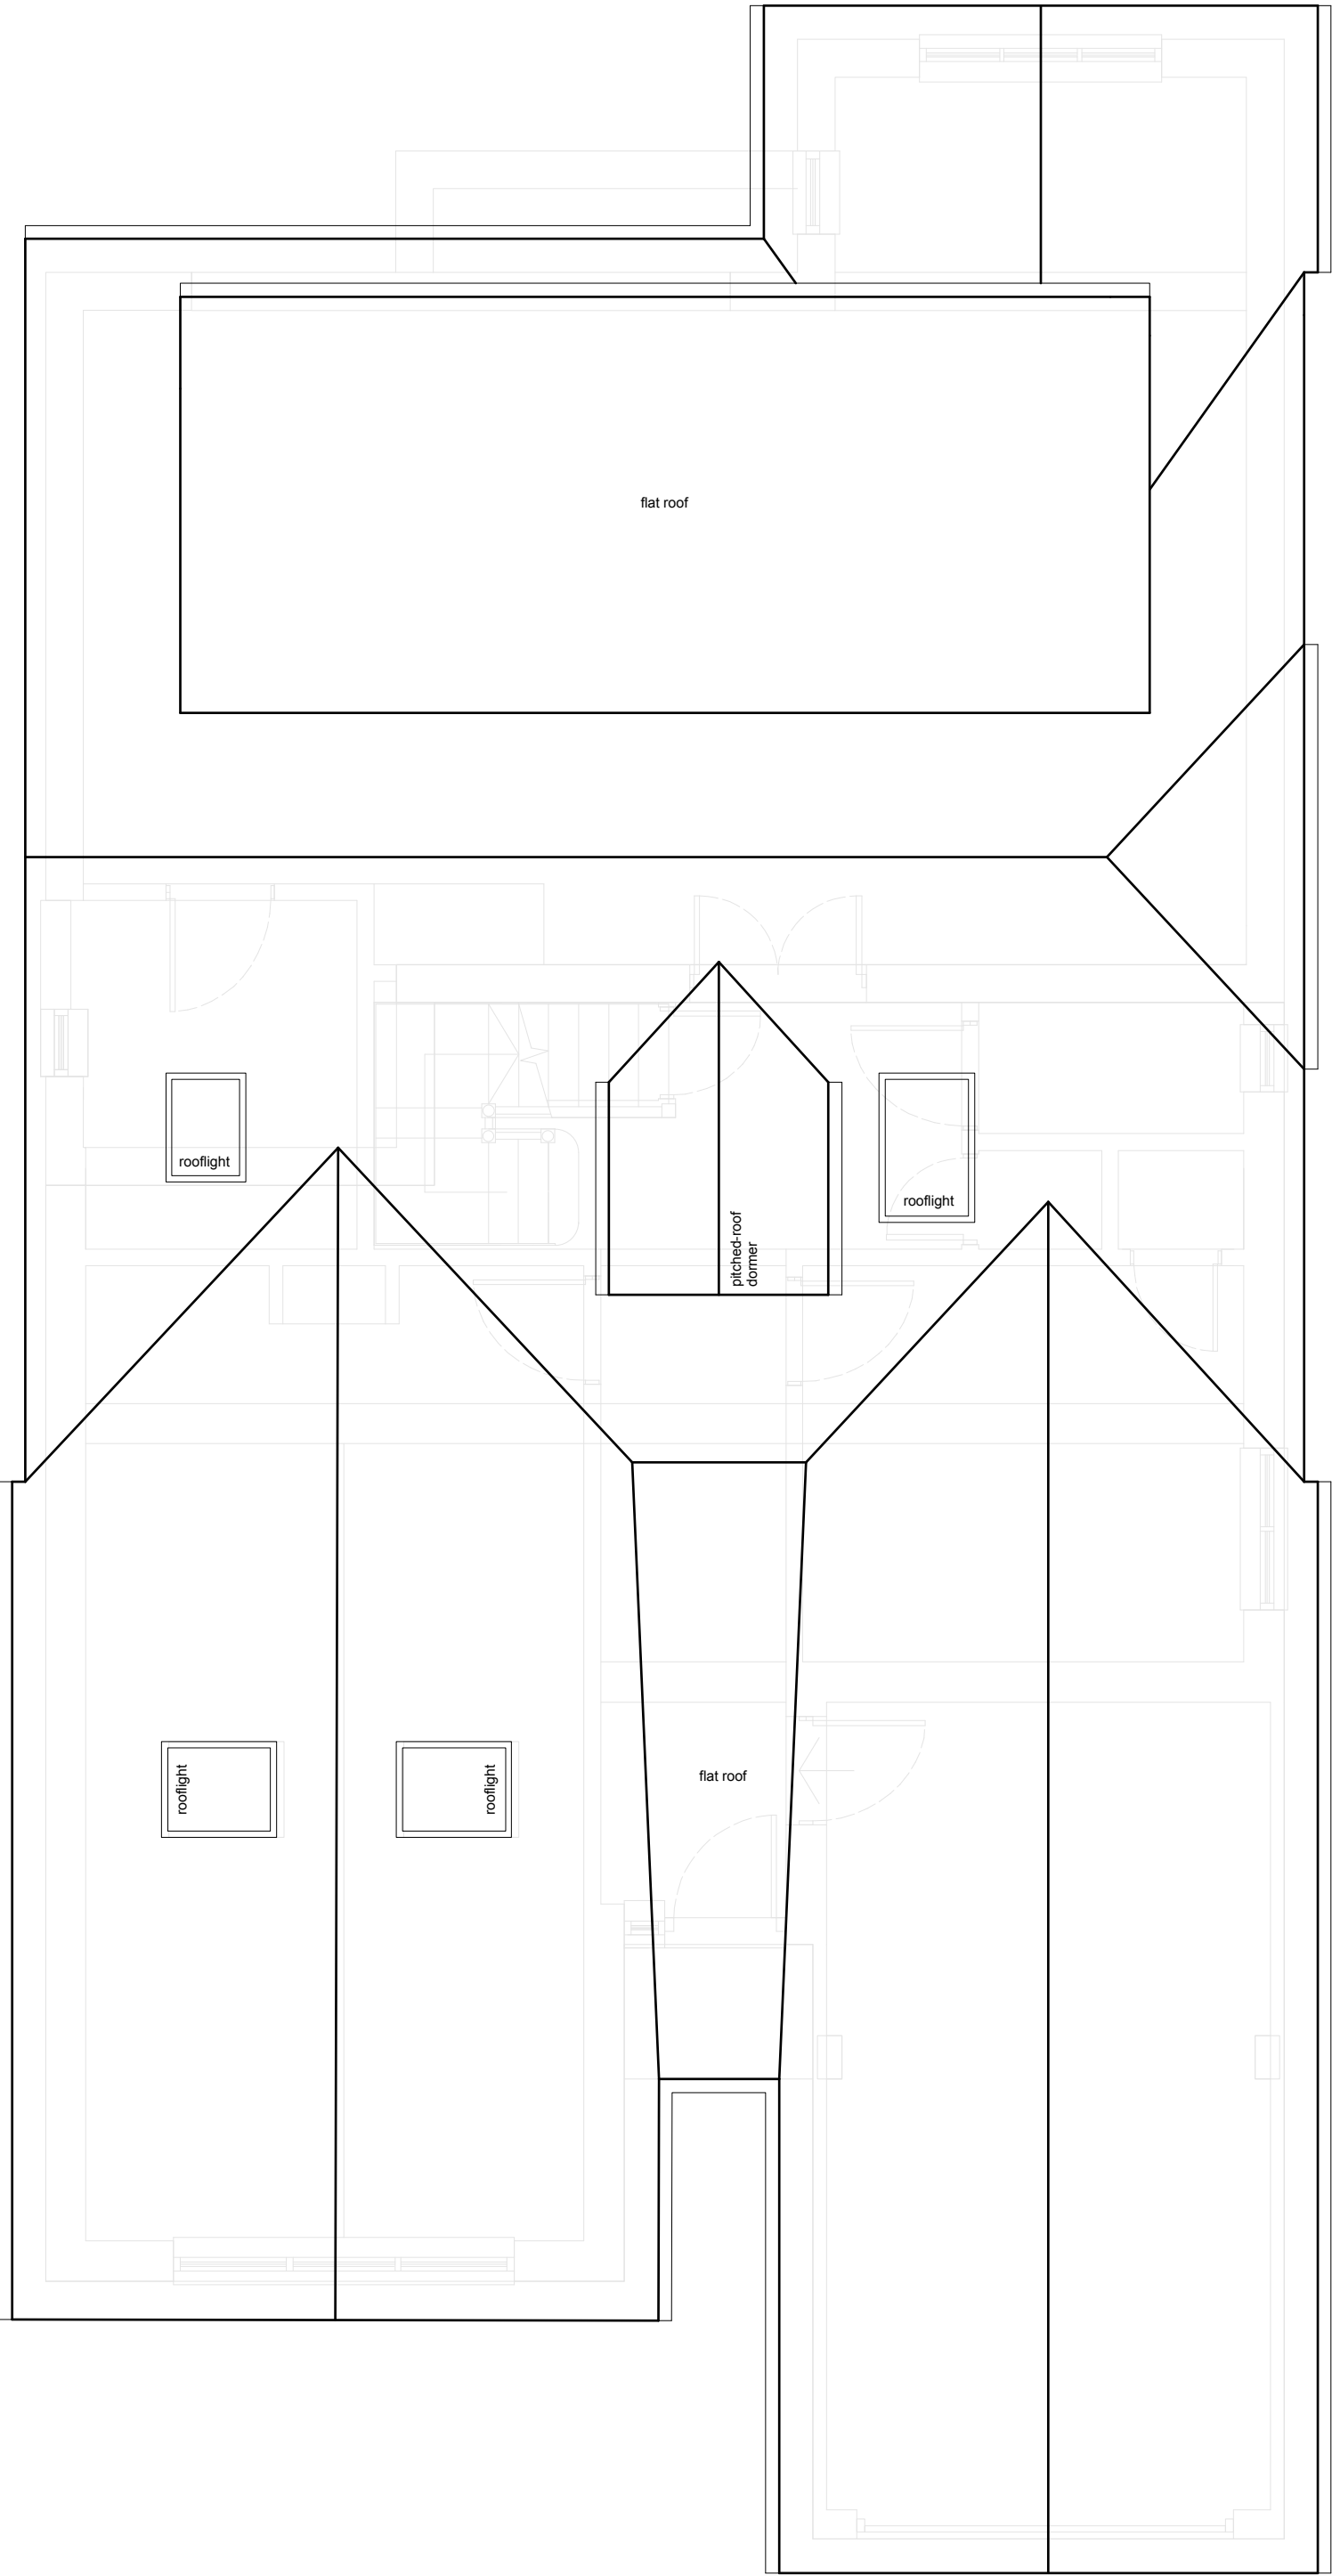


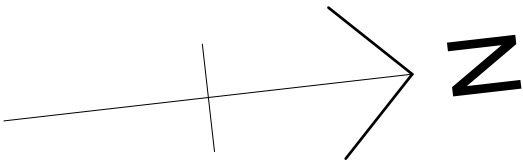

PROPOSED ROOF LAYOUT  
scale 1:50

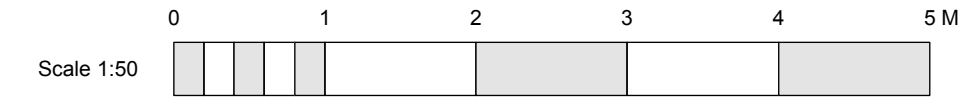

| PROJECT                                                                                       |           | DRAWING TITLE        |                 |
|-----------------------------------------------------------------------------------------------|-----------|----------------------|-----------------|
| Proposed Development at<br><br>1 Nutbourne Road,<br>Hayling Island,<br>Hampshire,<br>PO11 9RT |           | Proposed Roof Layout |                 |
|                                                                                               |           | CLIENT               | Mr J. Pritchard |
| SCALE                                                                                         | DATE      | DRAWING NO.          | REVISION        |
| 1:50 @ A1                                                                                     | Oct' 2020 | 19/2411/PL/02        | A               |

| NATURE OF REVISIONS |                   |           |
|---------------------|-------------------|-----------|
| A                   | Client Amendments | Oct' 2020 |

SOUTH EAST ARCHITECTURAL SERVICES LTD

152 MORTIMER STREET, HERNE BAY, KENT, CT6 5DU

tel (01227) 283100    info@seas.me.uk    www.seas.me.uk