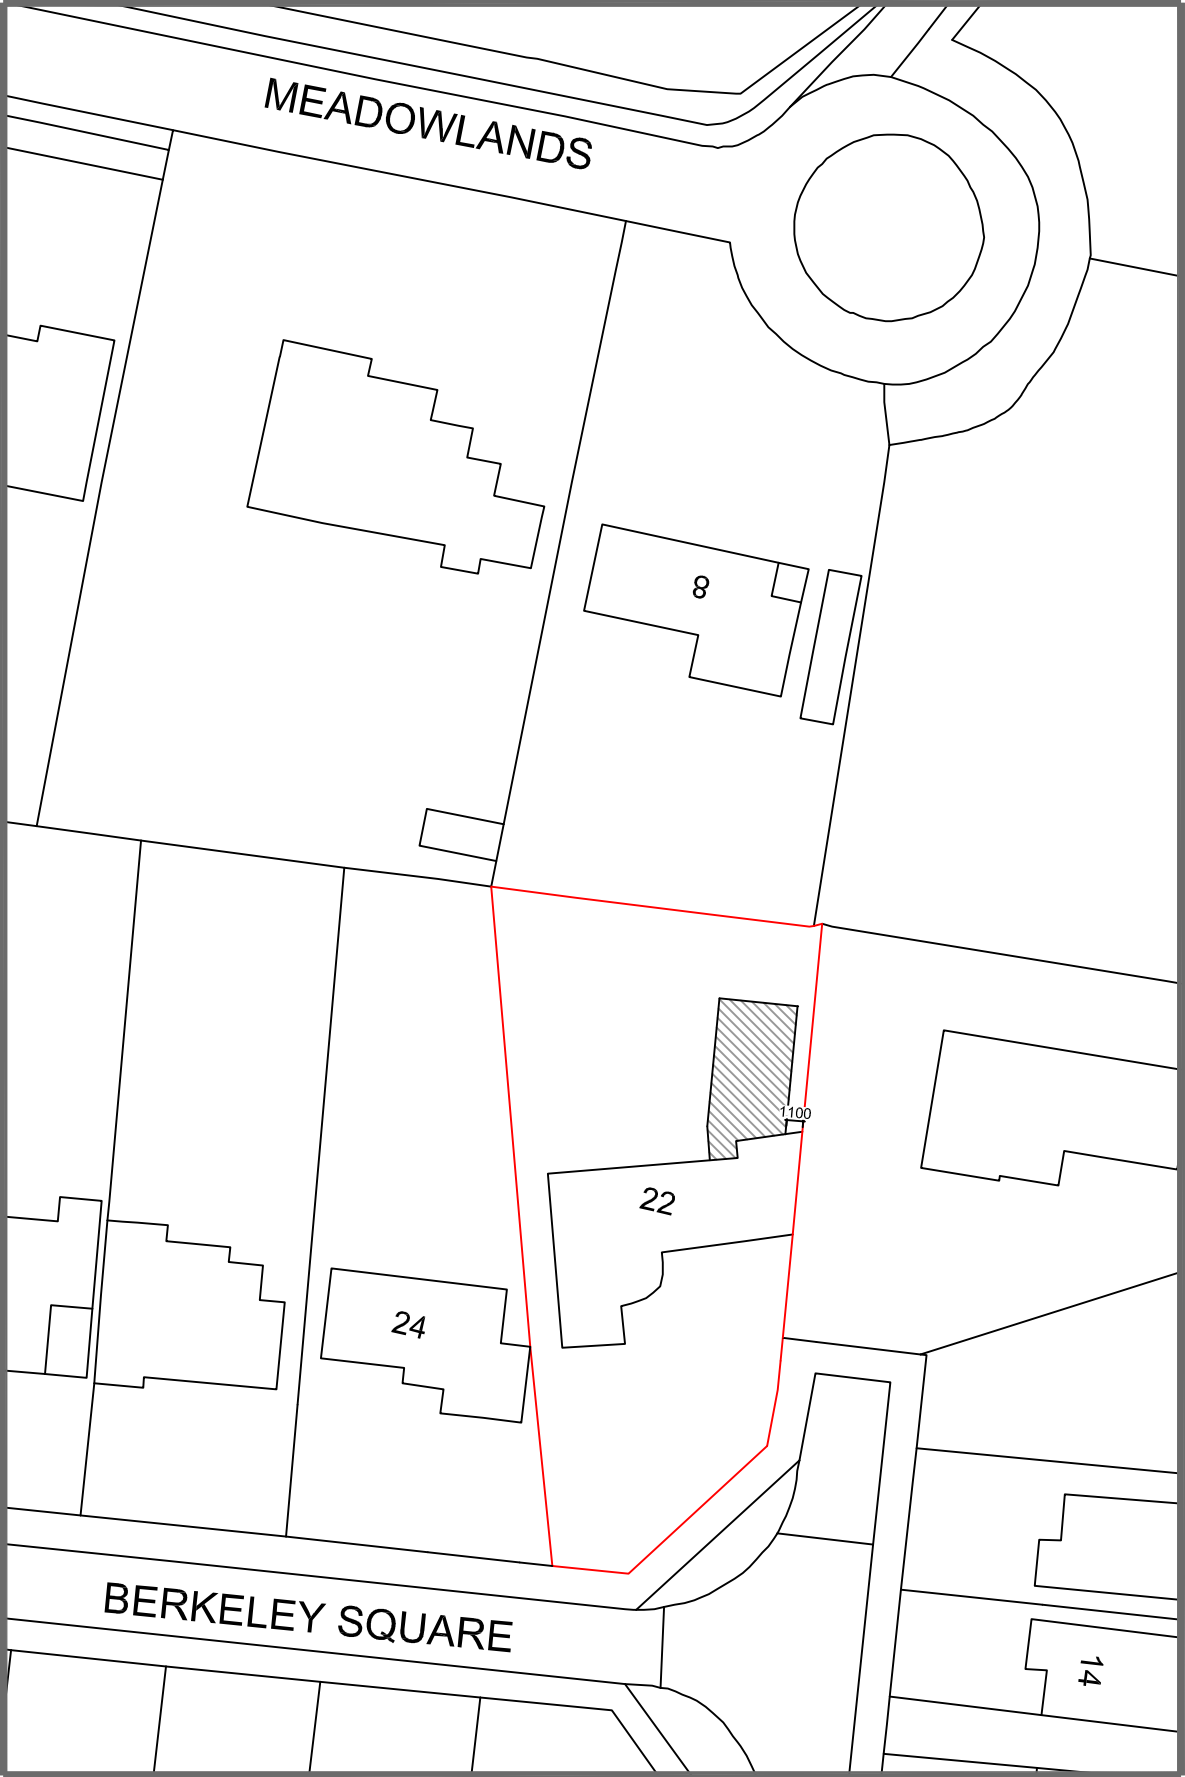


Your Home Plans Ltd Chichester Enterprise Centre, Terminus Road, Chichester, PO19 8XT Tel: 01243 908064 june@yourhomeplans.co.uk		22 BERKELEY SQUARE WARBLINGTON HAVANT PO9 2RT	
Block Plan			
Project Number: 22BER-20		Drawing No: 01	
Date: 2nd December 2020			
Drawn By: Your Home Plans Ltd			
Checked By: JEG		Scale: 1:500 A3	