



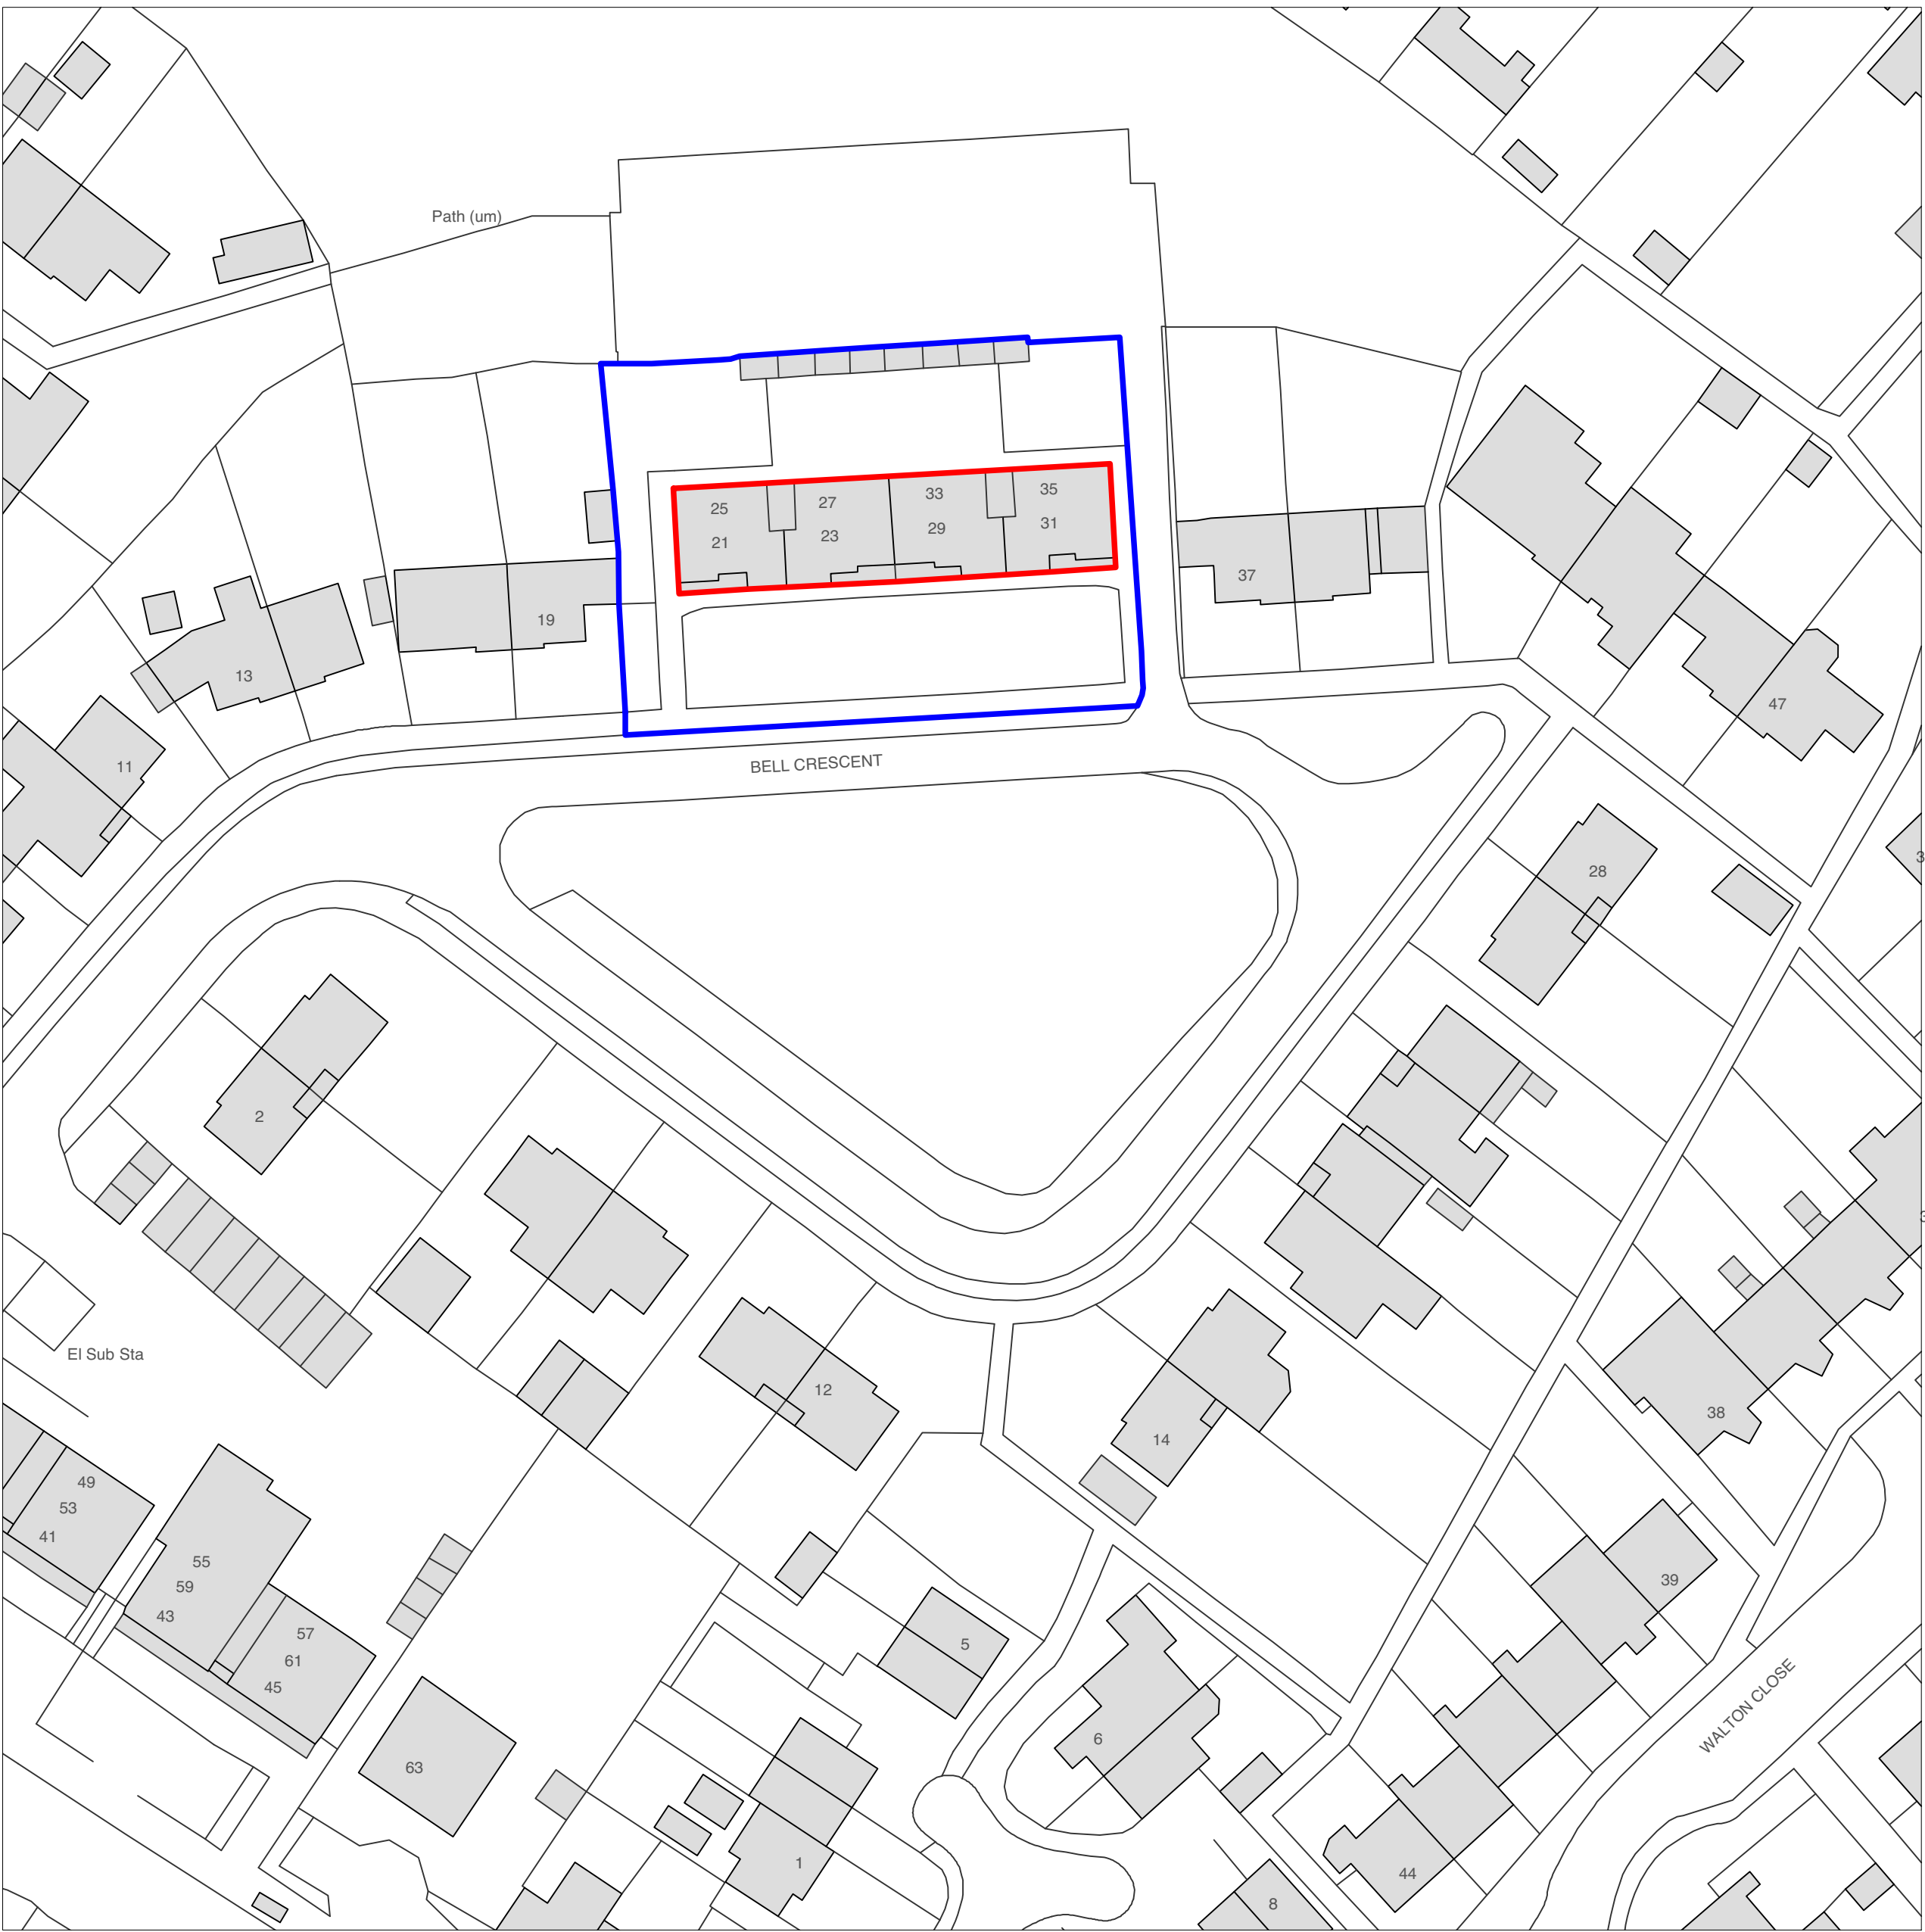

Ordnance Survey, (c) Crown Copyright 2020. All rights reserved. Licence number 100022432

SITE BLOCK PLAN

Scale 1:500 @ A1

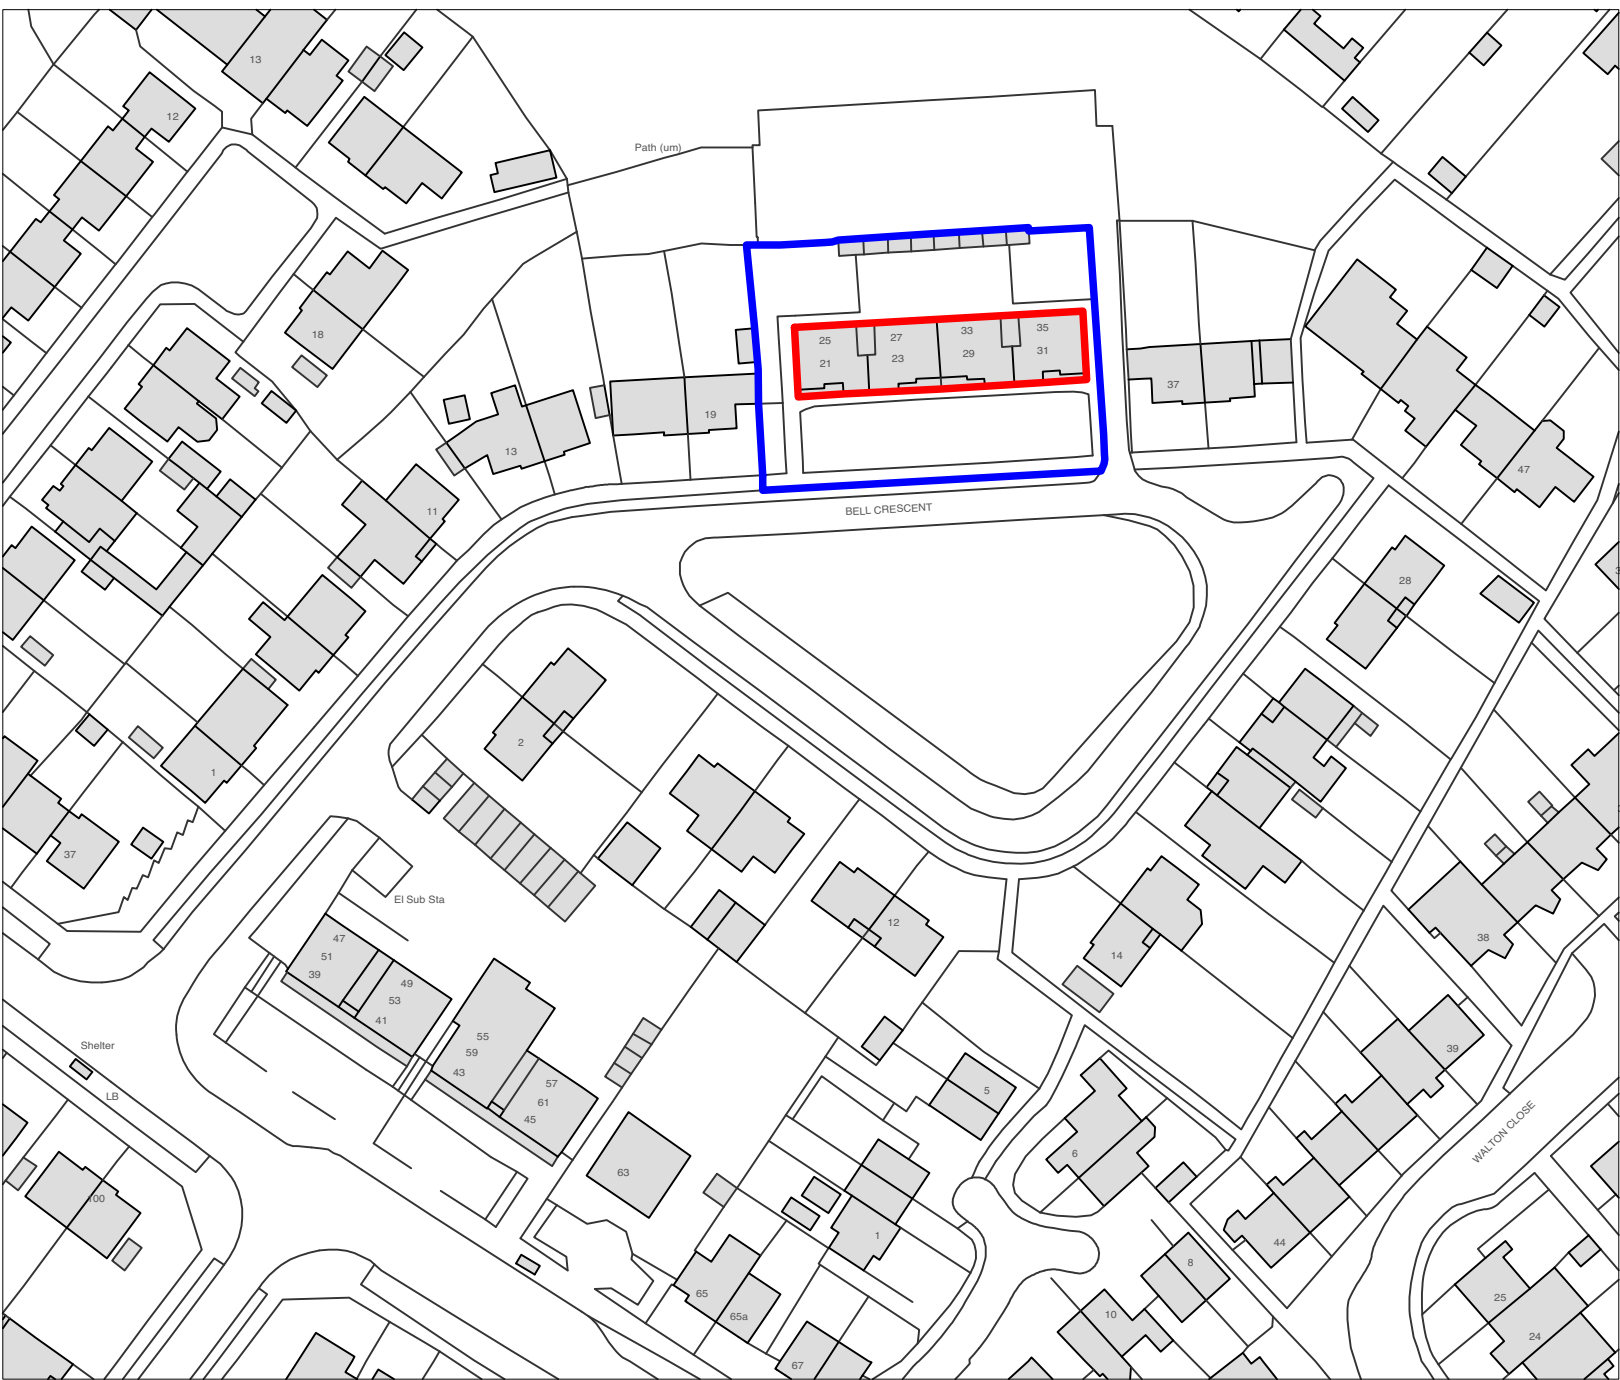

SITE LOCATION PLAN

Scale 1:1000 @ A1

KEY:

- Overall site boundary.
- Existing building of proposed door replacement.

SITE LOCATION AND BLOCK PLAN  
(BELL CRESCENT)



Scale 1:500 @ A1



Scale 1:1000 @ A1



Chartered Architects  
Chartered Building Surveyors  
Interior Designers  
CDM Services

3 GP Centre, Yeoman Road,  
Ringwood, Hampshire, BH24 3FF  
+44 (0)425 472 833  
www.kendallkingscott.co.uk

Project  
Door Replacements

Client  
The Guinness Partnership

Scale Paper Size Filename  
AS SHOWN ISO A1 200831.vwx

P1 29/09/20 JG EM Planning Issue.

Rev Date By Ap Note

Drawing Title  
Site Location and Block Plan  
(Bell Crescent)

Project Number Drawing Number  
200831-1105

Revision

P1

Date Drawn Checked  
29/09/2020 JG EM

Purpose/Status  
PLANNING

Check all dimensions and levels on site

Only to be used on the site for which designed. The electronic transmission of designs/information contained in this drawing is carried out entirely at the User's risk and Kendall Kingscott Ltd. will have no liability for any errors or inaccuracies arising therefrom. The production of amended or updated information from the said designs/information by the User is entirely the responsibility of the User and Kendall Kingscott Ltd. shall have no responsibility in respect thereof whatsoever.