


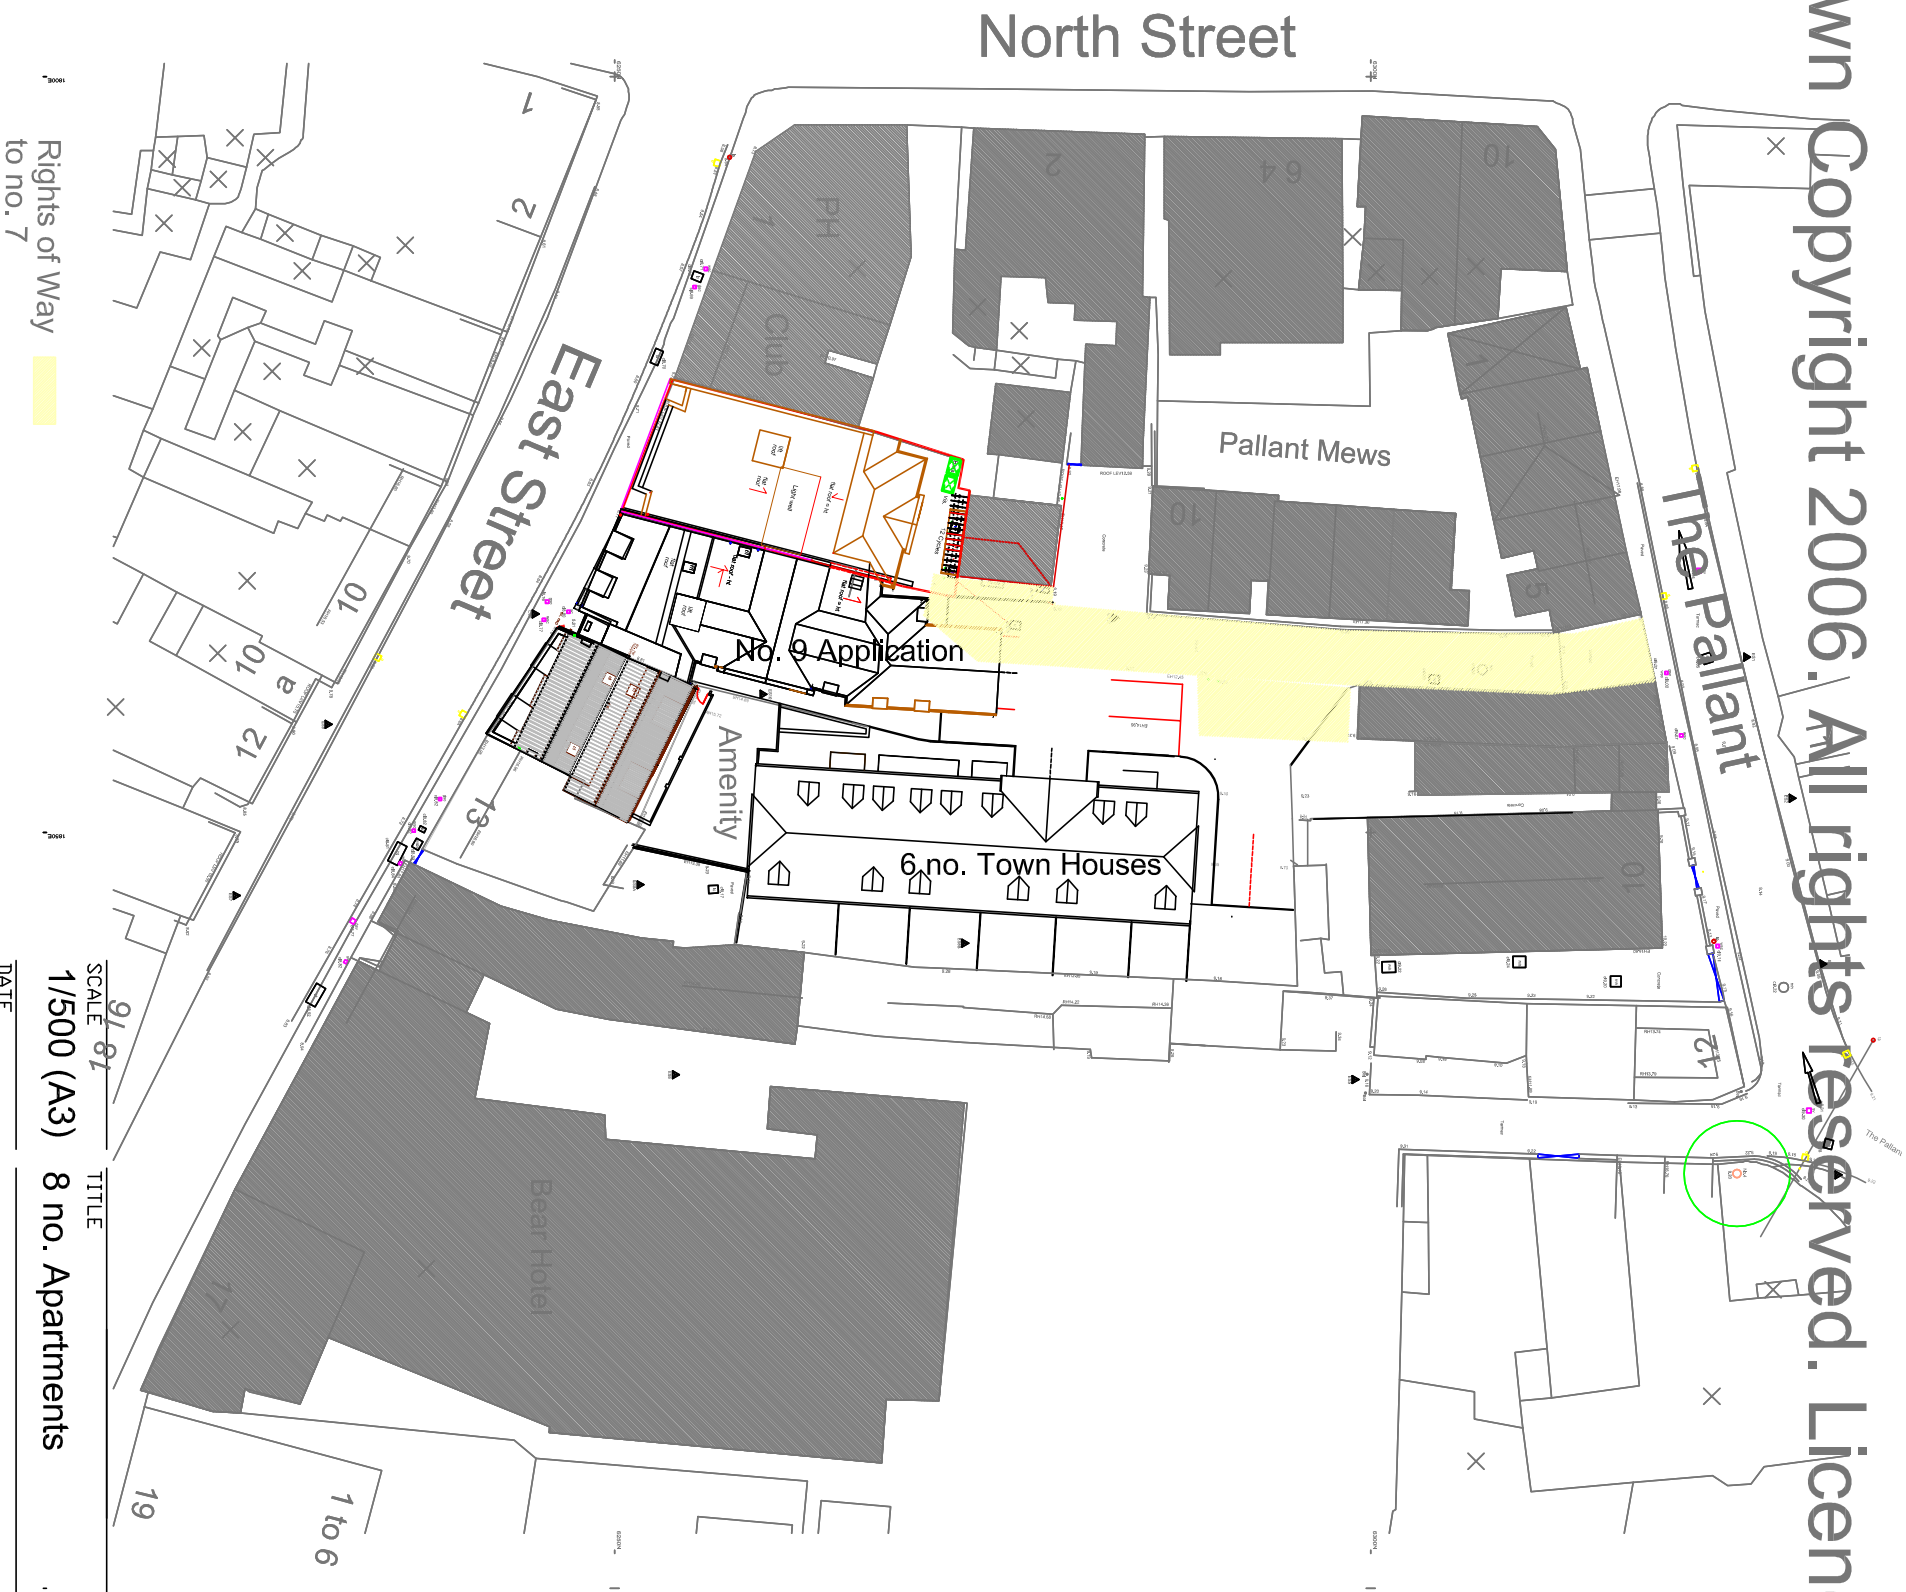

Rights of Way
to no. 7

SCALE 1/500 (A3)	TITLE 8 no. Apartments
DATE Oct. 2020	5-7, East Street - Havant
AUTHOR PG	DETAIL Block Plan PO9 1AA

CONTRACTOR MUST CHECK ALL
DIMENSIONS ON SITE ONLY. FIGURES
ARE TO BE WORKED FROM
THE ARCHITECT'S DRAWINGS
© COPYRIGHT