


28 Lynwood Avenue, Waterloo - 4185.20.CC

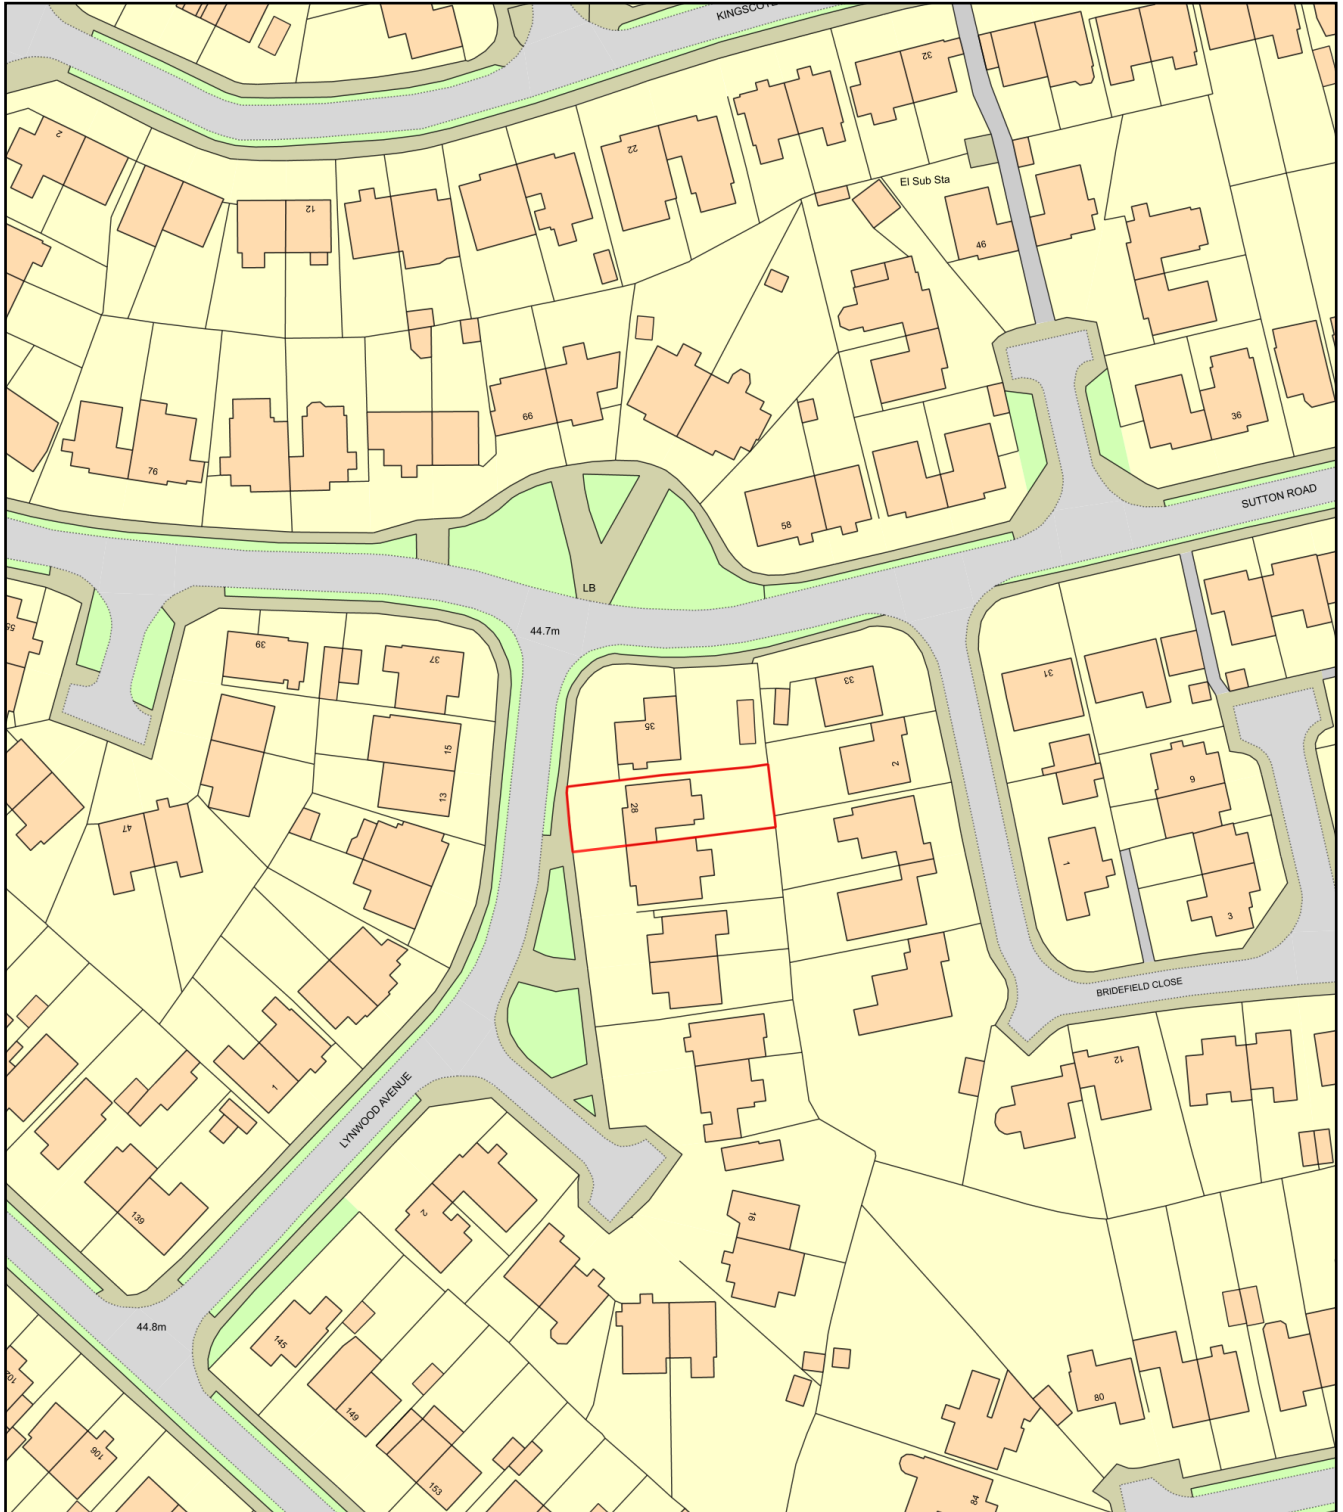

0 50
Metres



Plan Produced for: Thorns Young Architectural

Date Produced: 18 Nov 2020

Plan Reference Number: TQRQM20323160343043

Scale: 1:1250 @ A4