
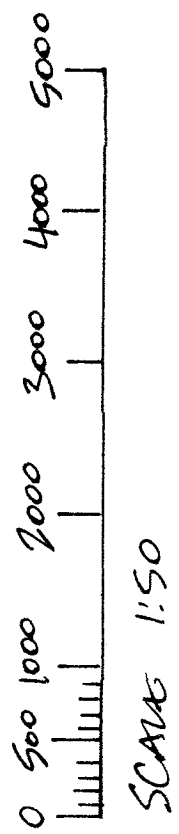


EXISTING

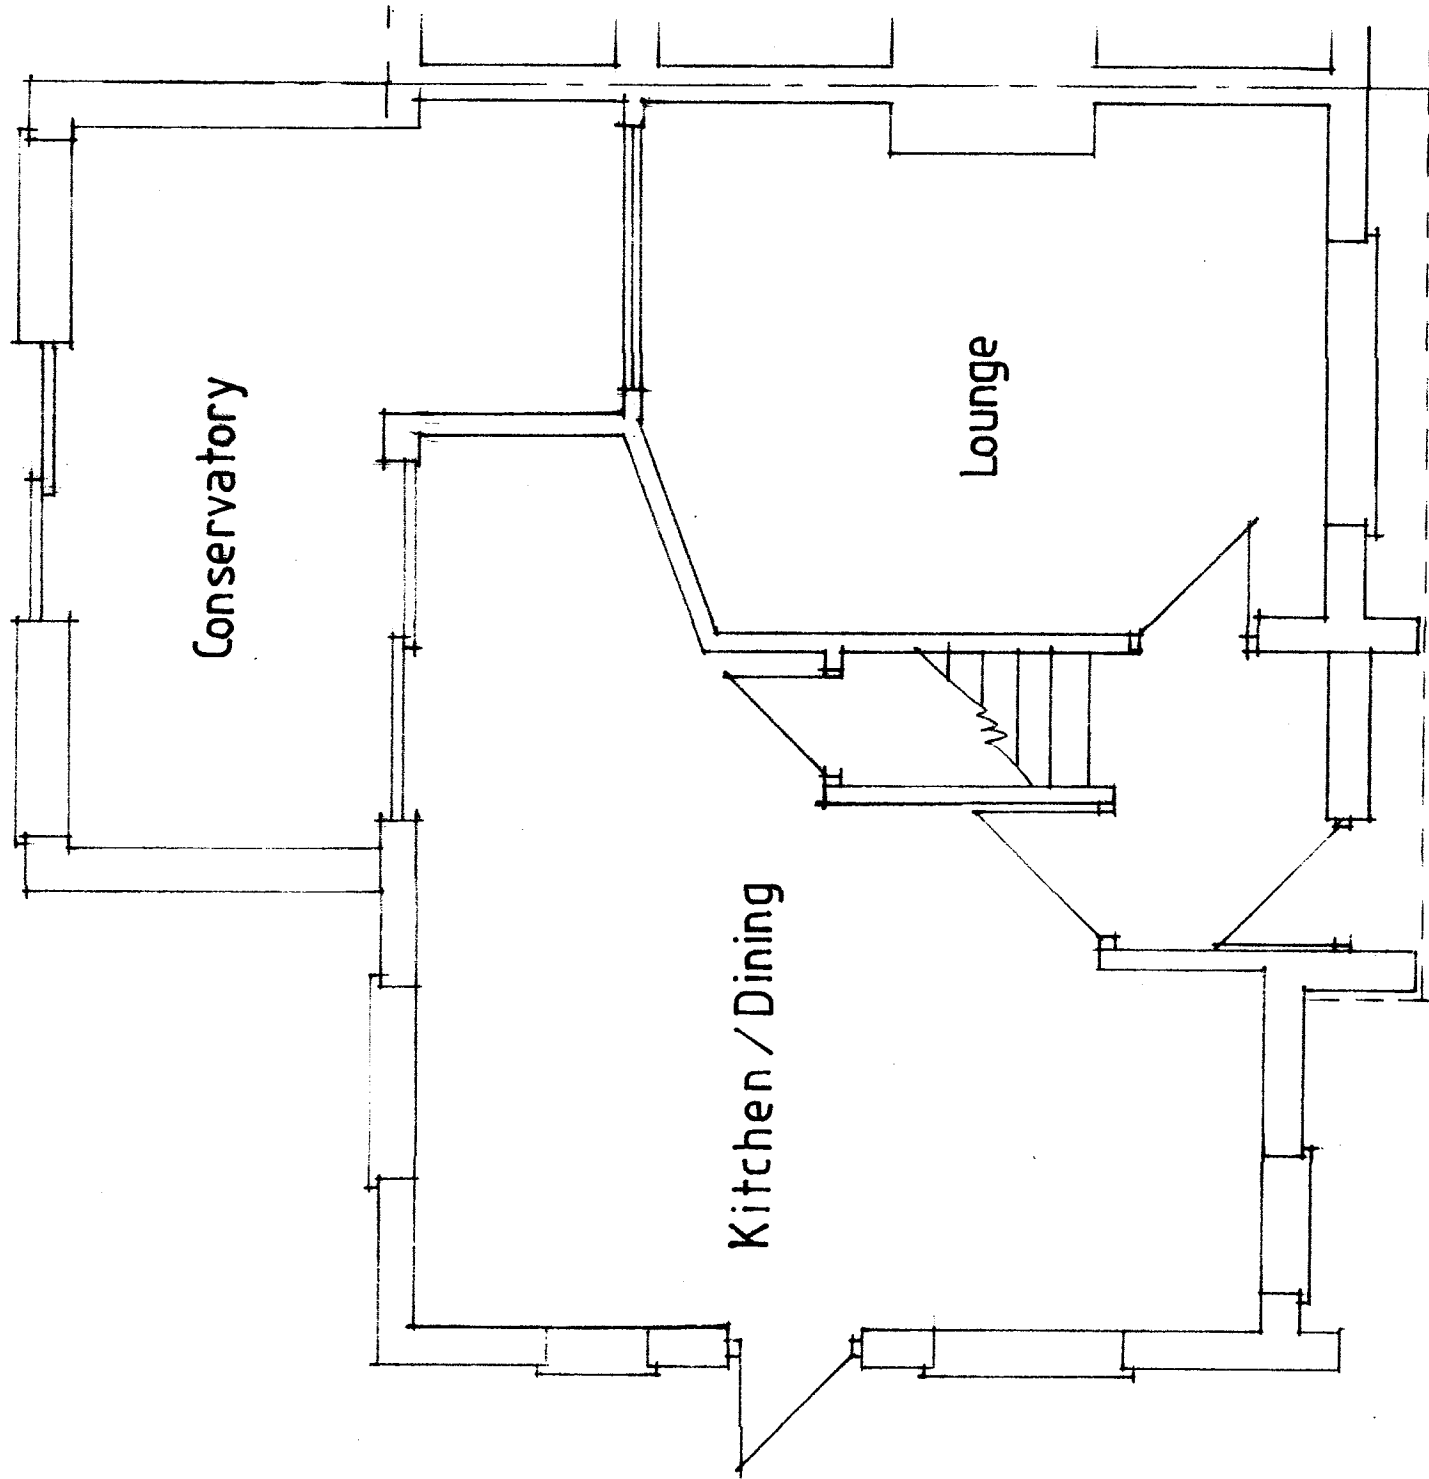

84 Cunningham Road
Waterlooville
SCALE 1:50
November 2020