



Department of Planning and Development
Havant Borough Council
Public Service Plaza
Civic Centre Road
Havant
Hampshire
PO9 2AX

Your ref
APP/18/01033

Our ref
PLAN-035694

Date
02/12/2020

Contact
Tel 0330 303 0119

Dear Sir/Madam,

Proposal: Residential development comprising 69 No. dwellings with access from St George's avenue together with access, car parking, landscaping, electrical substation and associated works.
Site: APP/18/01033: - Land East of Castle Avenue, Havant, PO9 2RY.

Thank you for your letter dated 14/10/2020.

Southern Water has no objections for surface water drainage condition.


The comments in our response dated 18/05/2020 remain unchanged and valid for the amended details.

For any further queries please contact us at developerservices@southernwater.co.uk

Yours faithfully,

Joff Edevane
Growth Planning Lead
Business Channels

SOUTHERN WATER

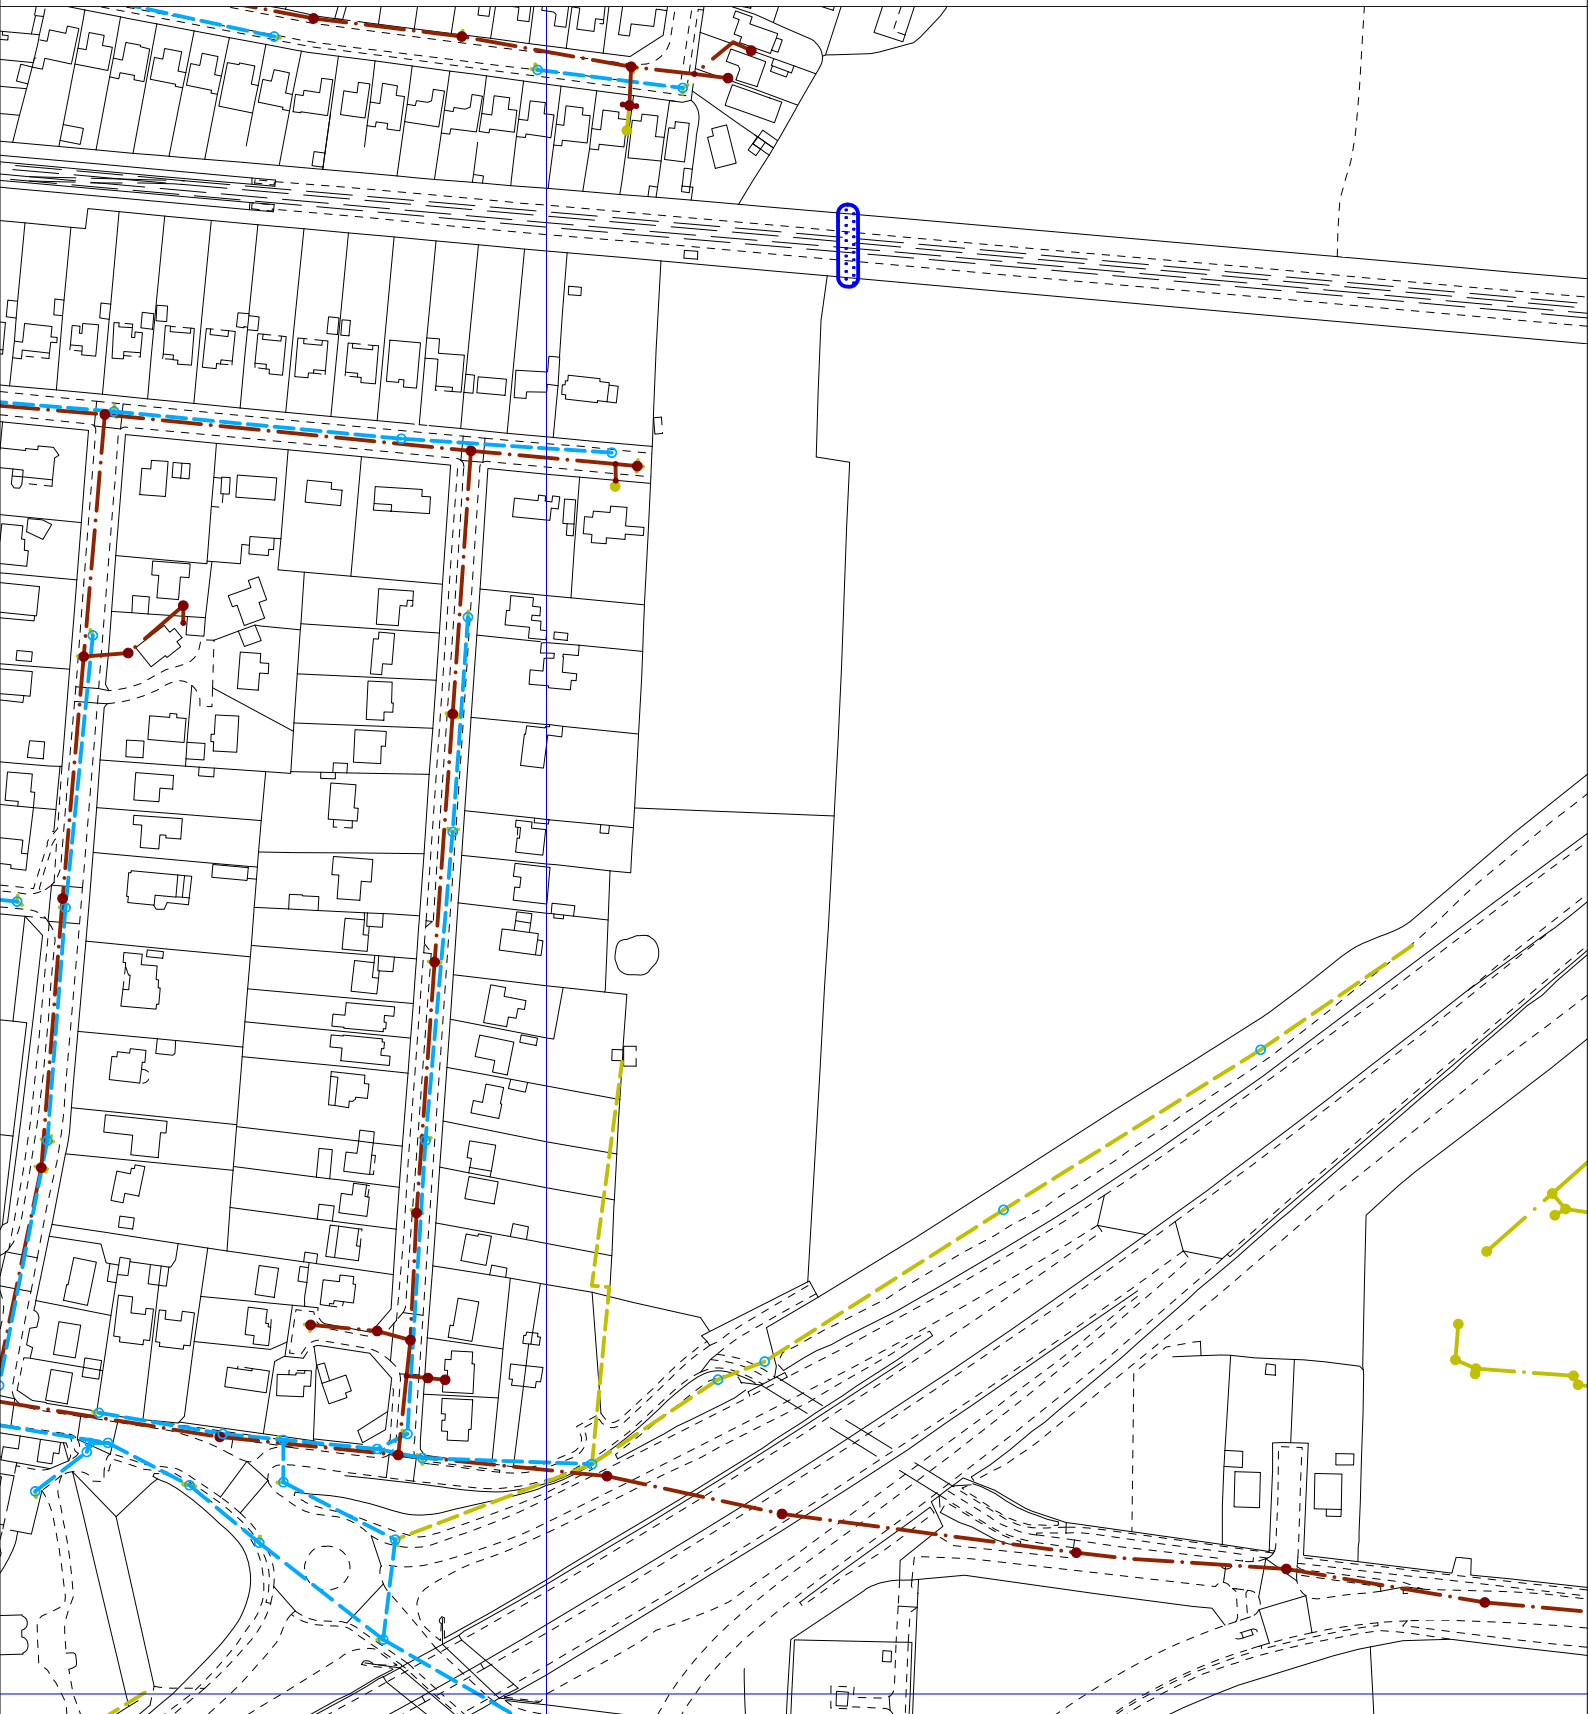

The positions of pipes shown on this plan are believed to be correct, but Southern Water Services Ltd accept no responsibility in the event of inaccuracy. The actual positions should be determined on site.

Based upon Ordnance Survey Digital Data with the permission of the controller of H.M.S.O. Crown Copyright Reserved Licence No. WU 298530

O.S. REF: SU7306SW

Scale: 1:2500

Screen Print

WARNING: BAC pipes are constructed of Bonded Asbestos Cement

WARNING: Unknown (UNK) materials may include Bonded Asbestos Cement



Printed By: HMSHeth

Date: 15-5-2020

Southern Water MapGuide Browser

Requested By:

