


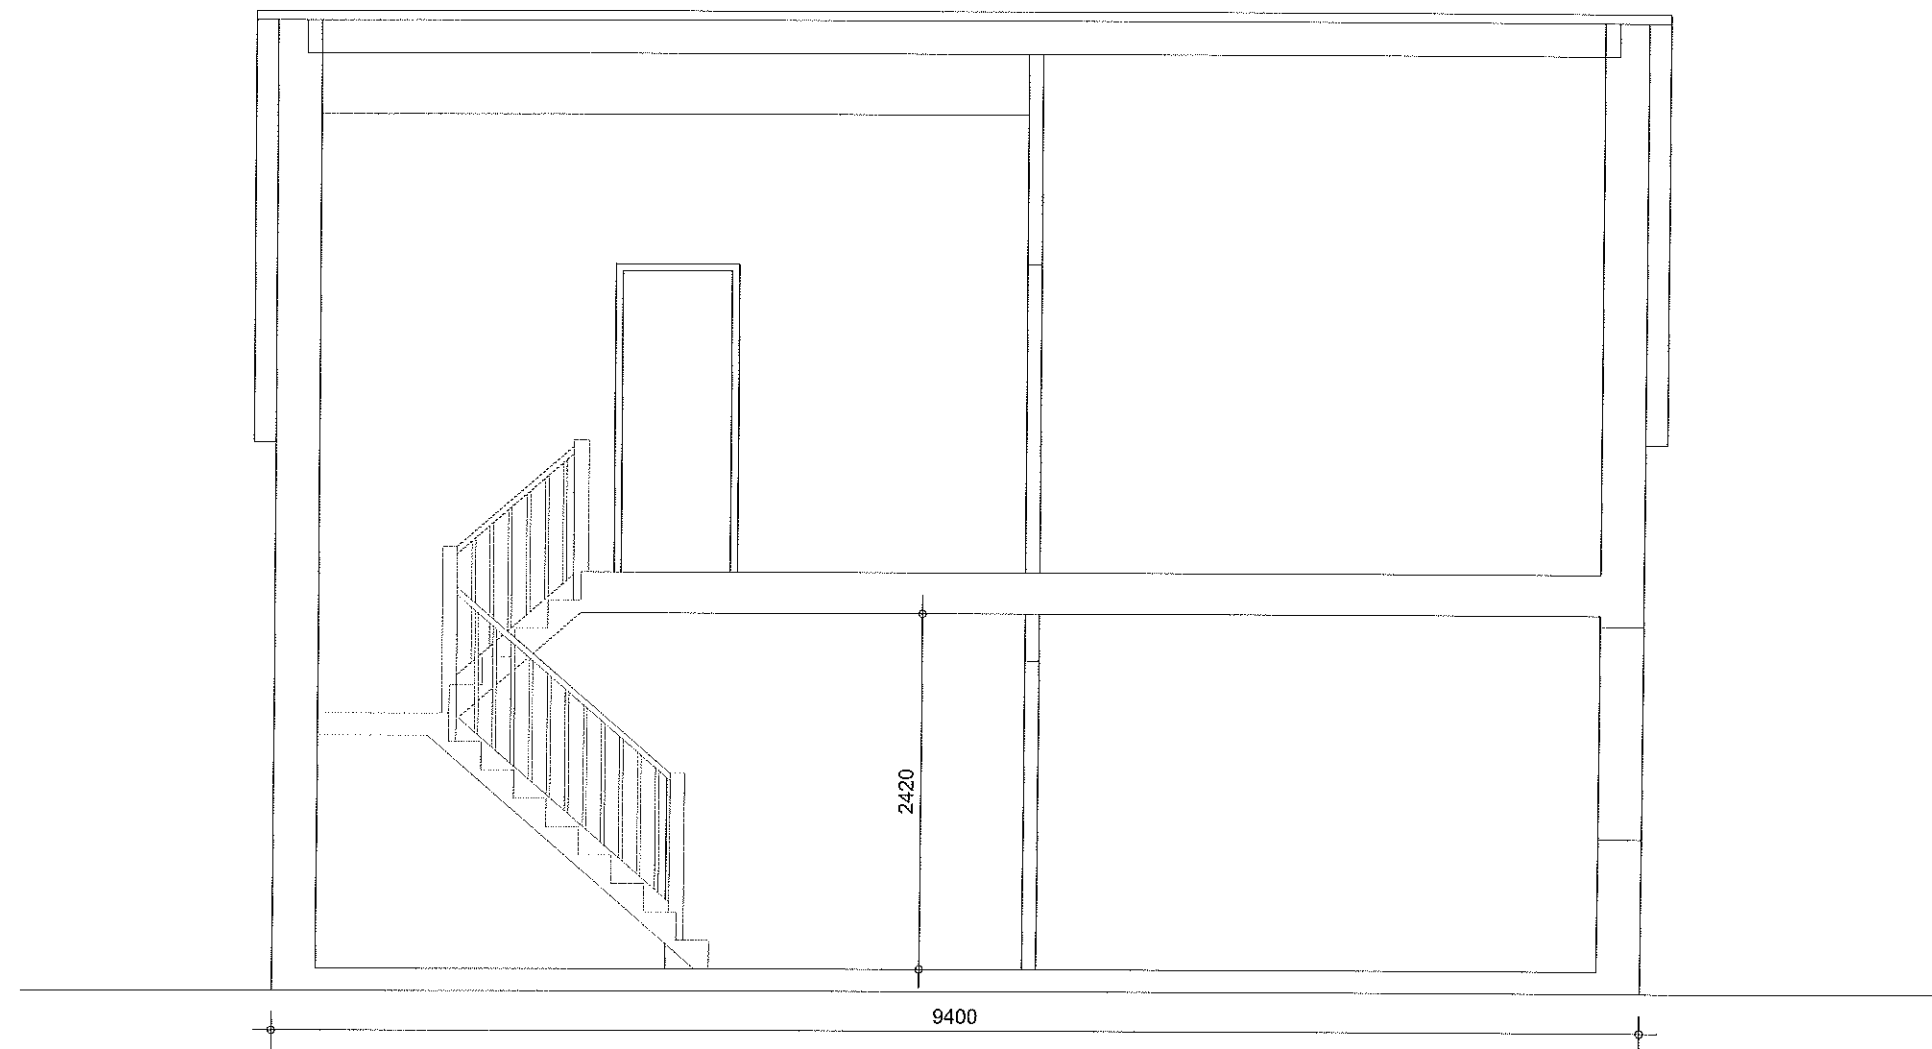

Section BB

1:50



Copyright is reserved by NOW Survey and is issued on the condition that it is not copied or disclosed by or to any unauthorised persons without prior consent in writing from NOW Survey.
All dimensions to be checked on site

REV	DESCRIPTION	DRAWN	DATE	Drawing Ref	Rev	Drawing Title
-	New drawing	AG	05.10.19	HR 06	B	Section B B
8	Internal alteration	AG	02.11.19	Scale of A1	Scale of A3	1:50
				Date	05 Oct 19	62 Havant Road
				Drawn by	AG	Emsworth
						PO10 7JG

now Chartered Surveyors
4 Meeting House Lane
Ringwood
BH24 1AY
Tel 0845 050 0022
www.now-survey.com