




PHYSICAL SCALE IN METERS @ 1:100

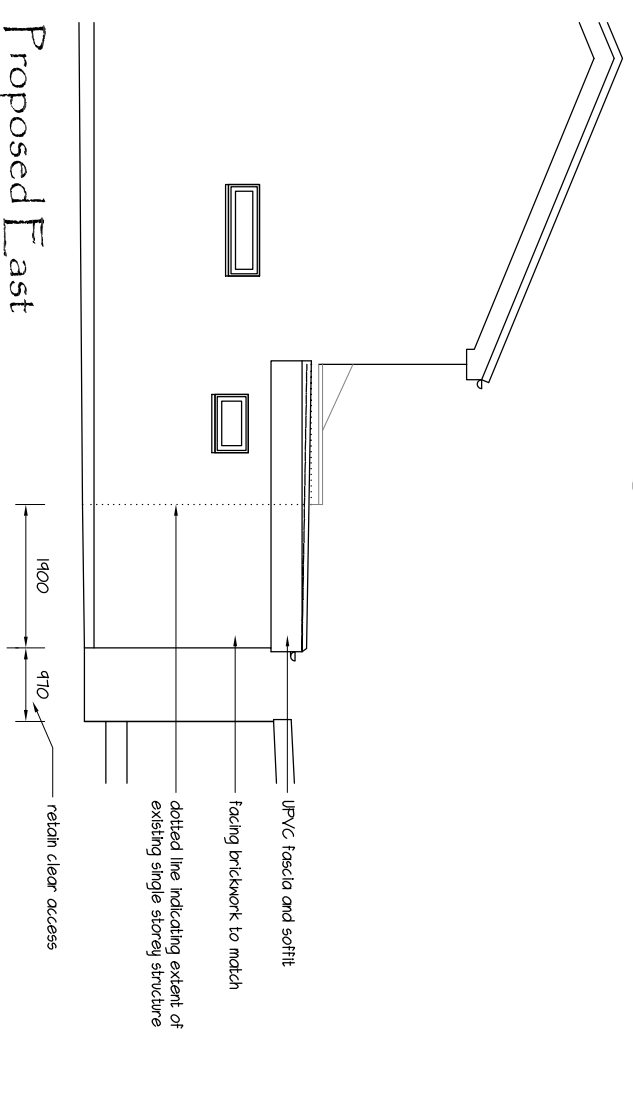

Proposed East


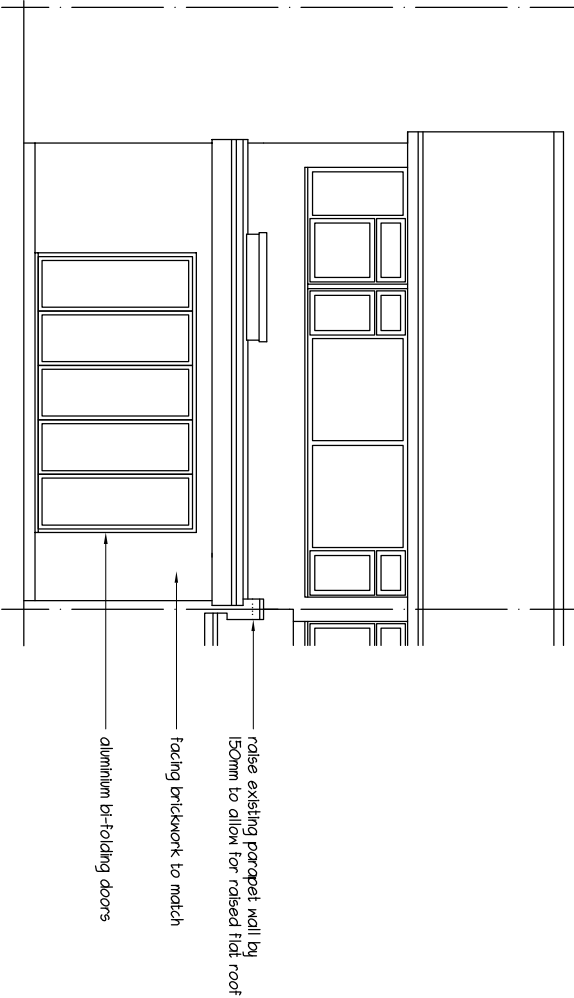


Proposed North

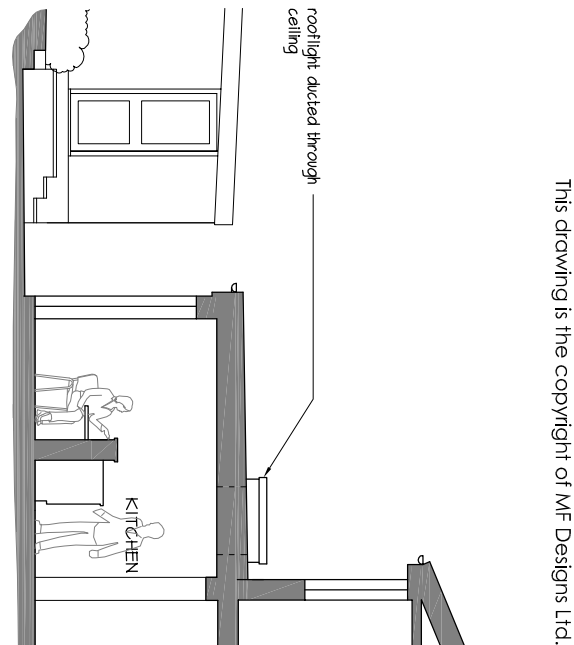


Proposed Section

NOTES:
This drawing has been produced solely for PLANNING/DESIGN.
Do not Scale from this Drawing except for planning purposes.
Any drainage shown is presumed and to be checked on site before commencement of works.
This drawing is the copyright of MF Designs Ltd.

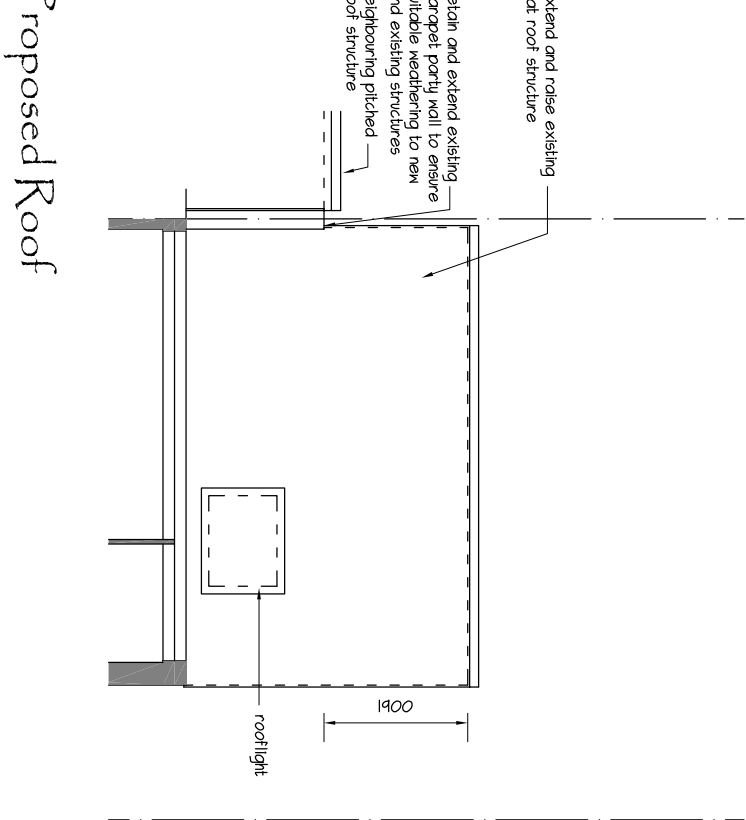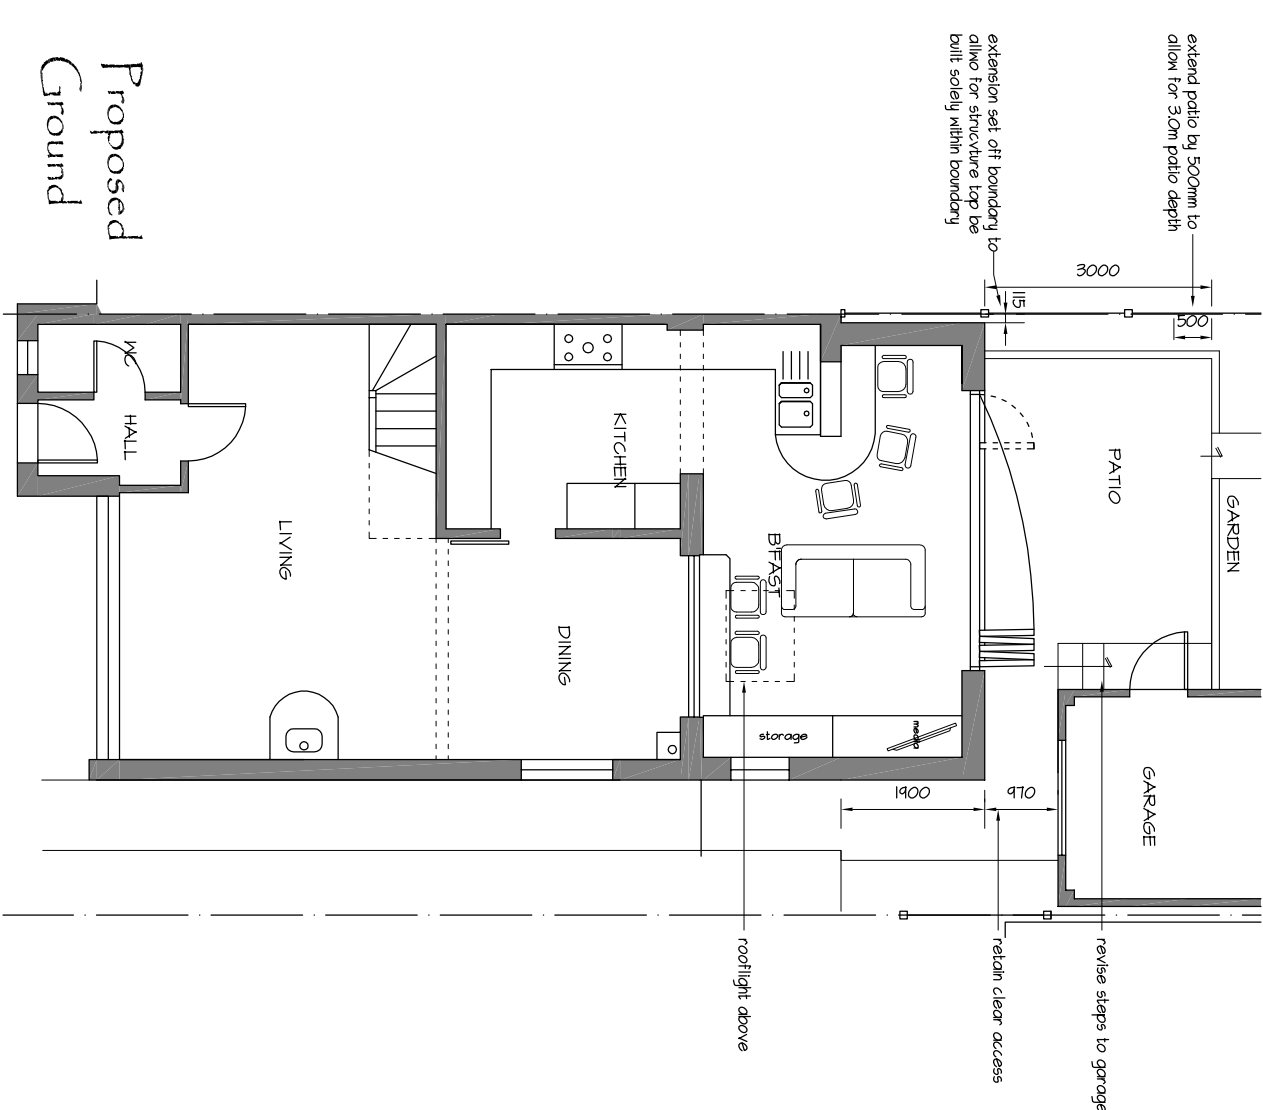

Proposed Roof

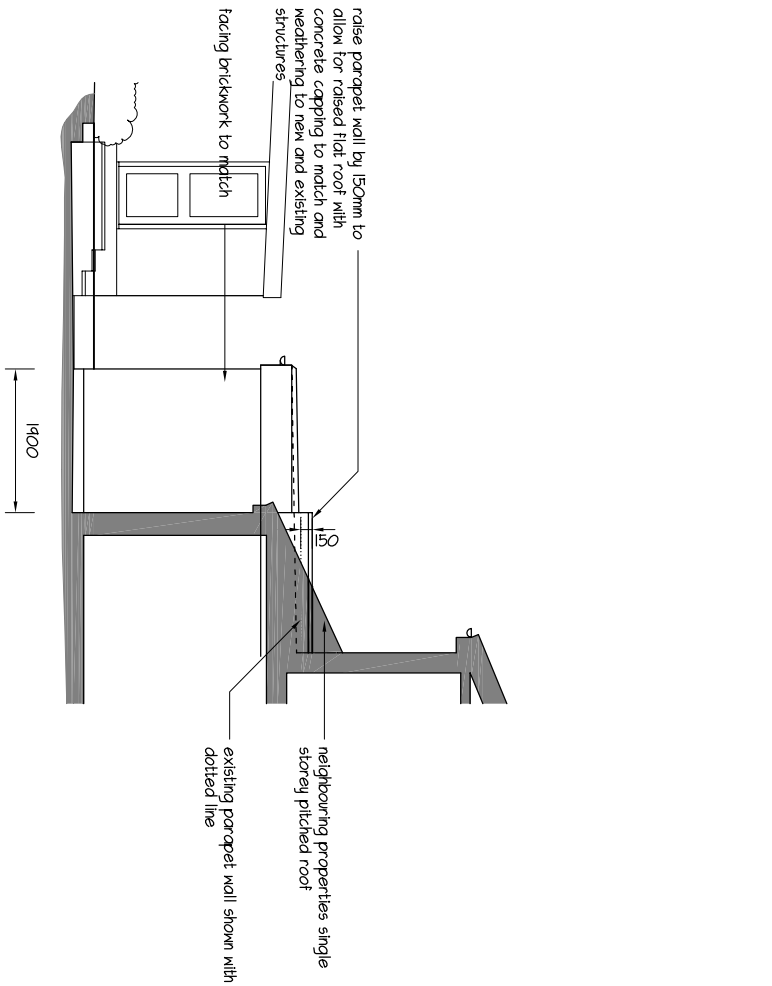

Proposed West



mf designs ltd

Chartered Architects



36 Grove Road • Havant • Hampshire • PO9 1AR
Director: Martin Farrer RIBA • Co Registration No.4507379

t/f 02392 470967
e admin@mfdesigns.org.uk

Date: Oct 2020
Scale: 1:100

Job No: 3251
Dwg No: P_01

SINGLE STOREY REAR EXTENSION - 67 Wraysbury Park Drive, Emsworth. PO10 7UU