


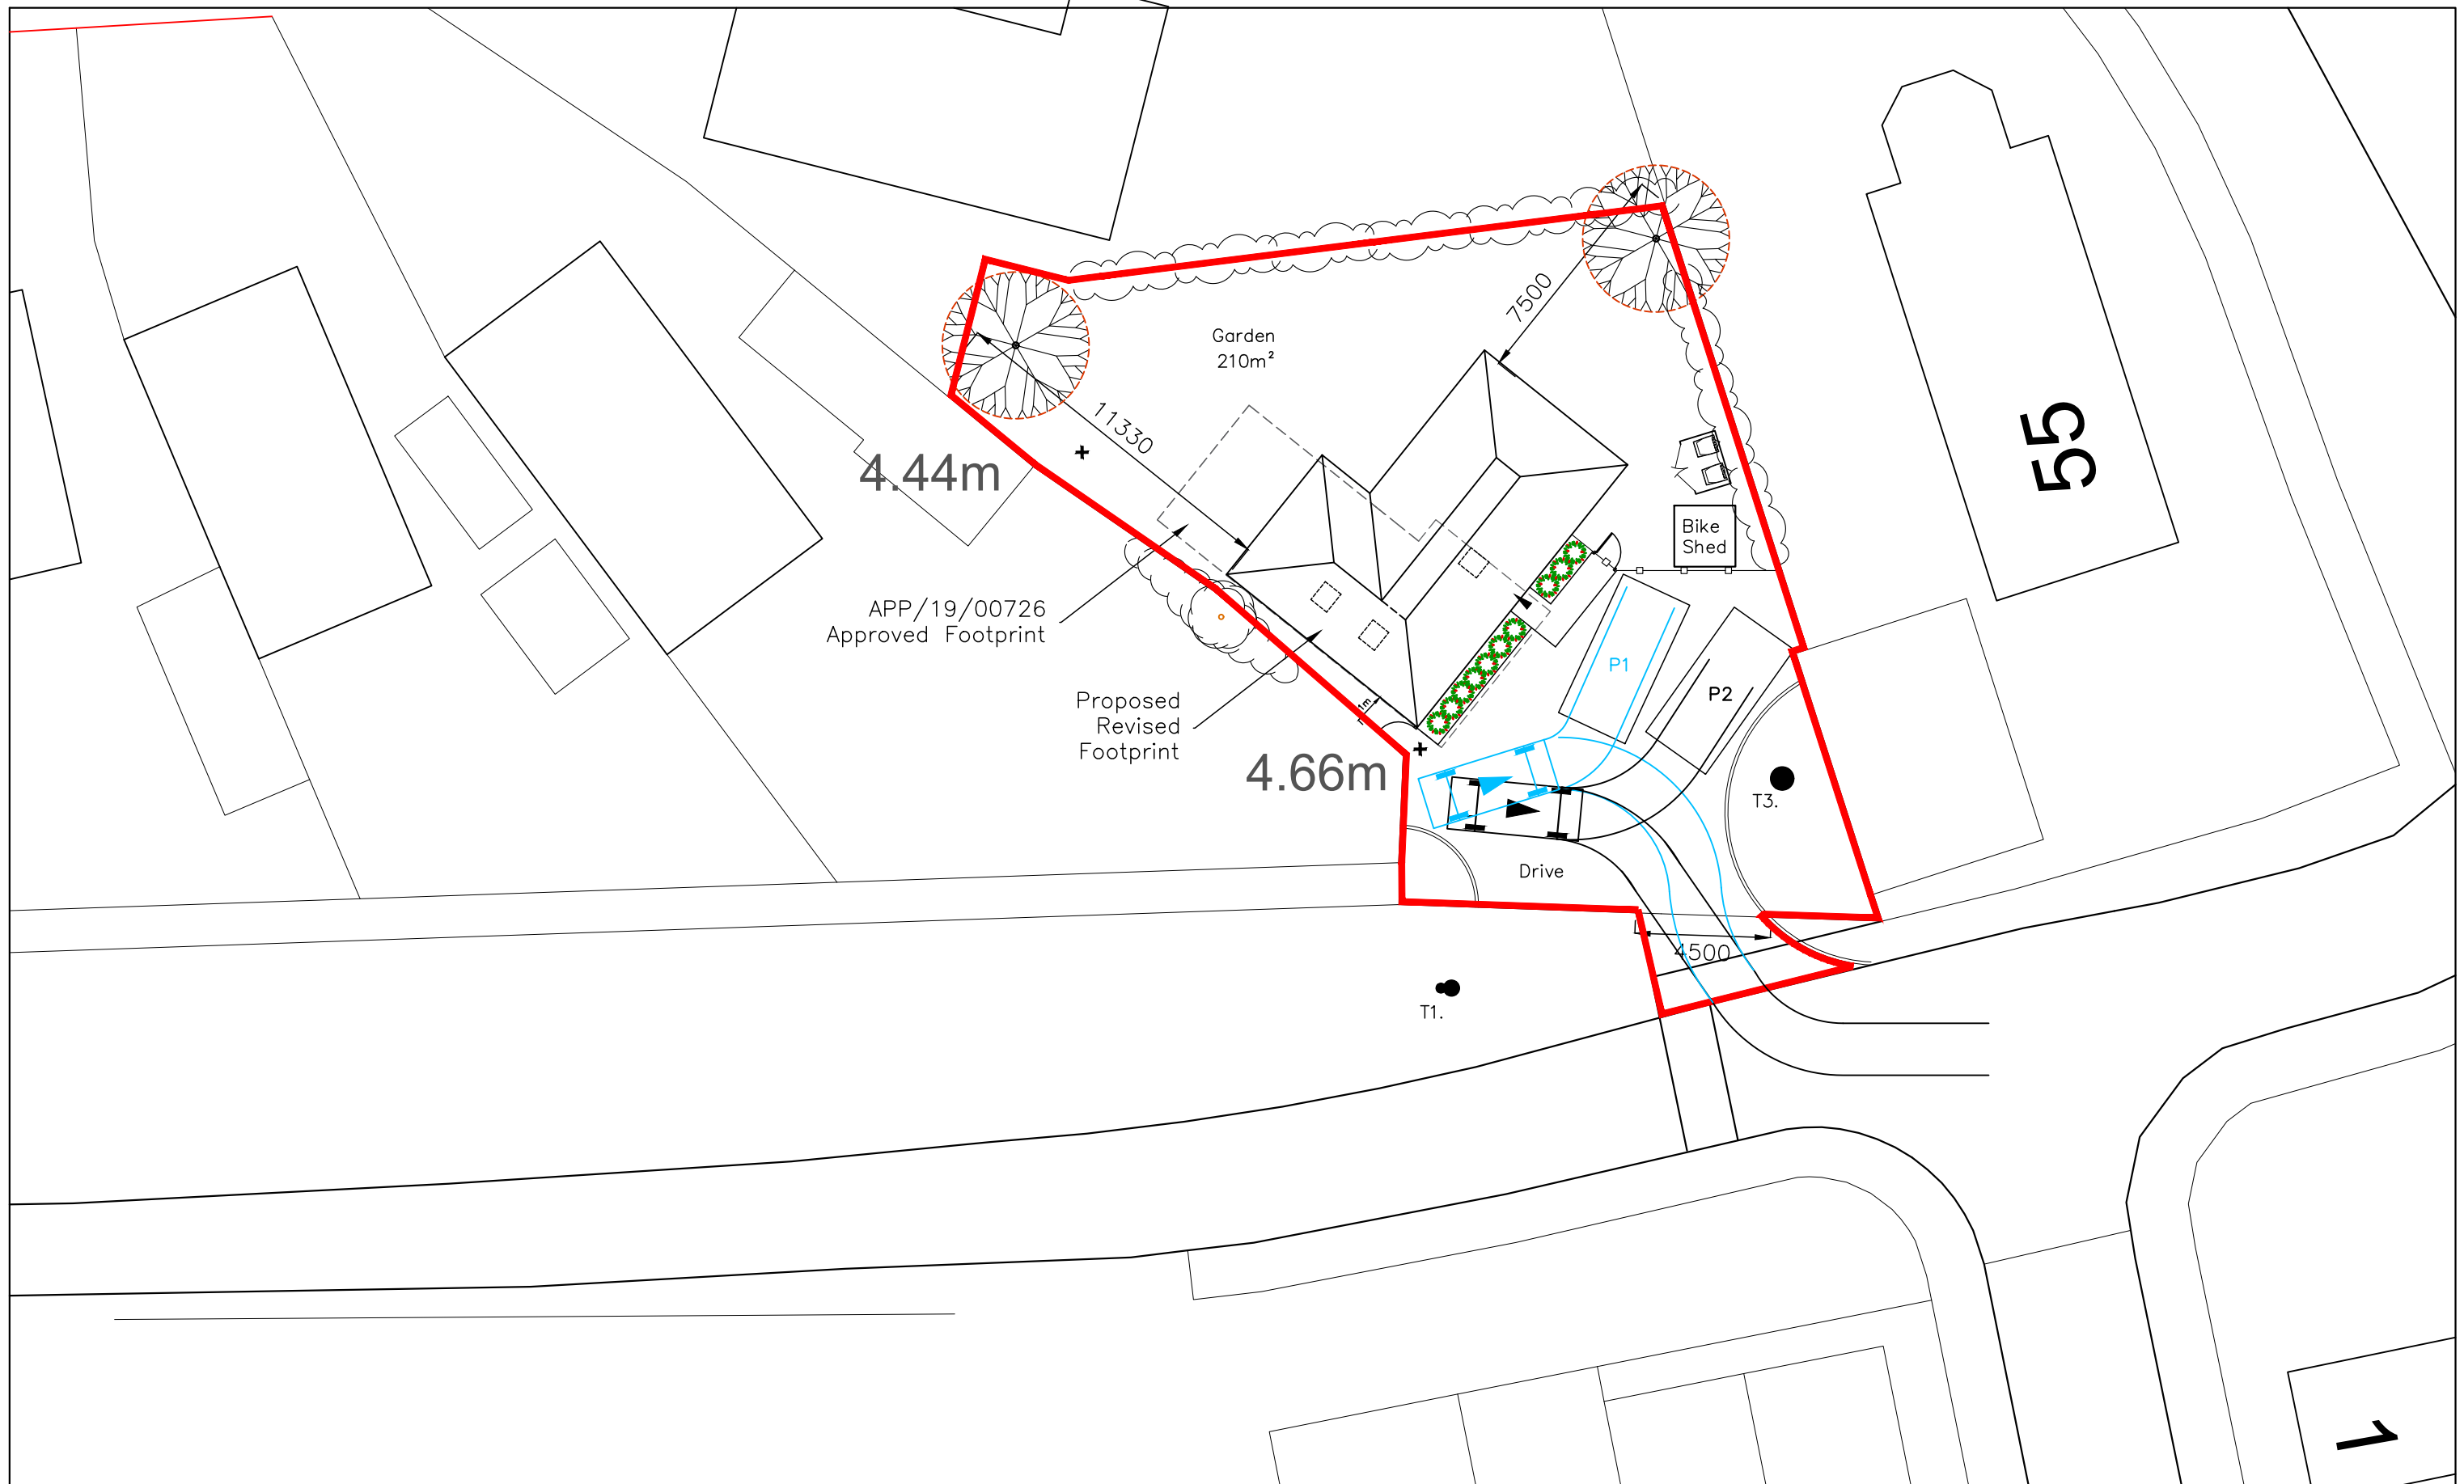

CAD

Critchley Architecture And Design Ltd.

Contact: 02392 474 919 | info@caad.online

The Old Brewery, 15E South Street, Havant, PO9 1BU



Proposed Site Plan

Revisions

- Tree reposition/05.10.2020/SAR
- Vehicle Tracking/09.11.2020/SAR
- Levels/11.11.2020/SAR
-

20m

40m

60m

80m