


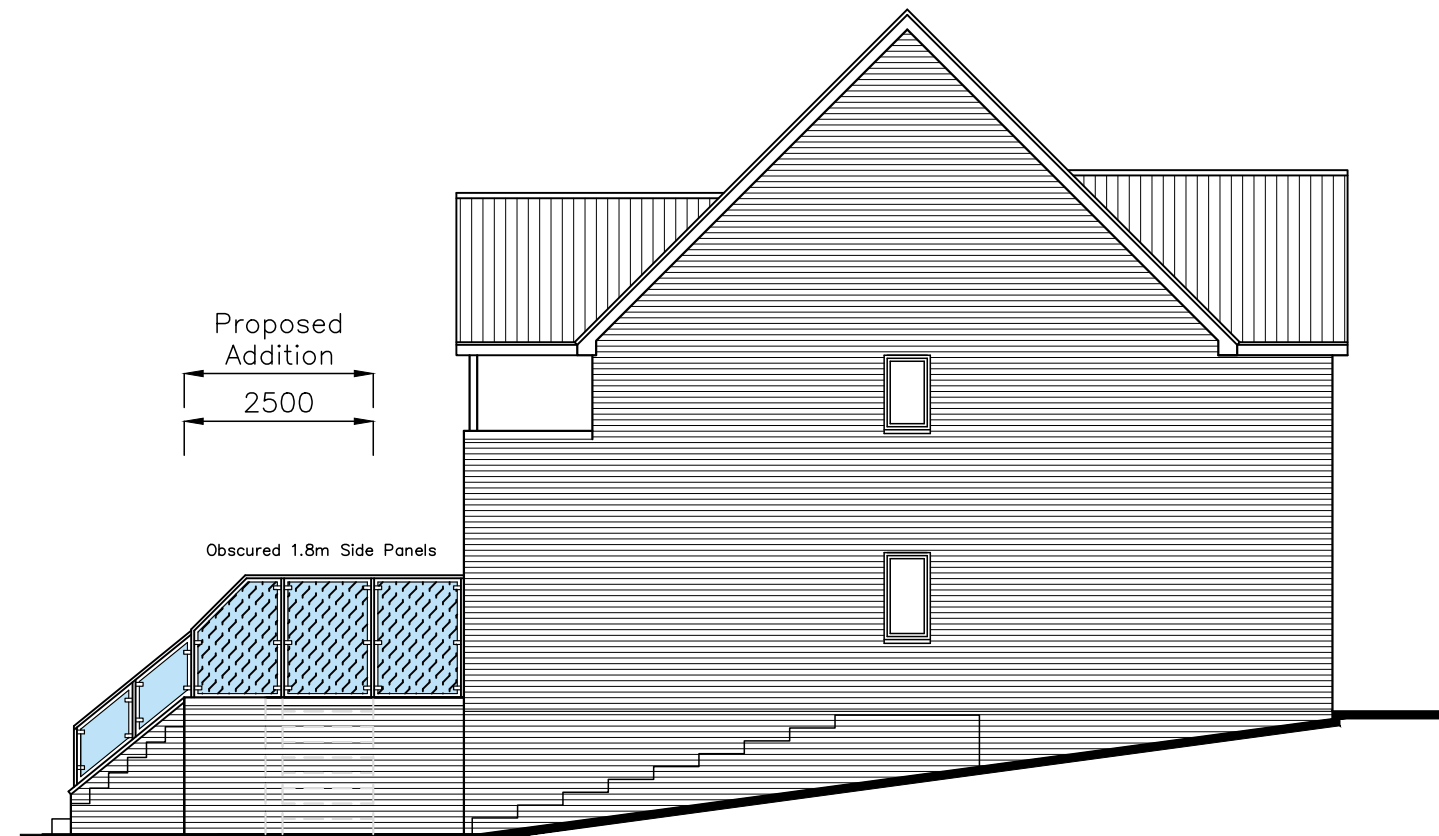


North



East



South

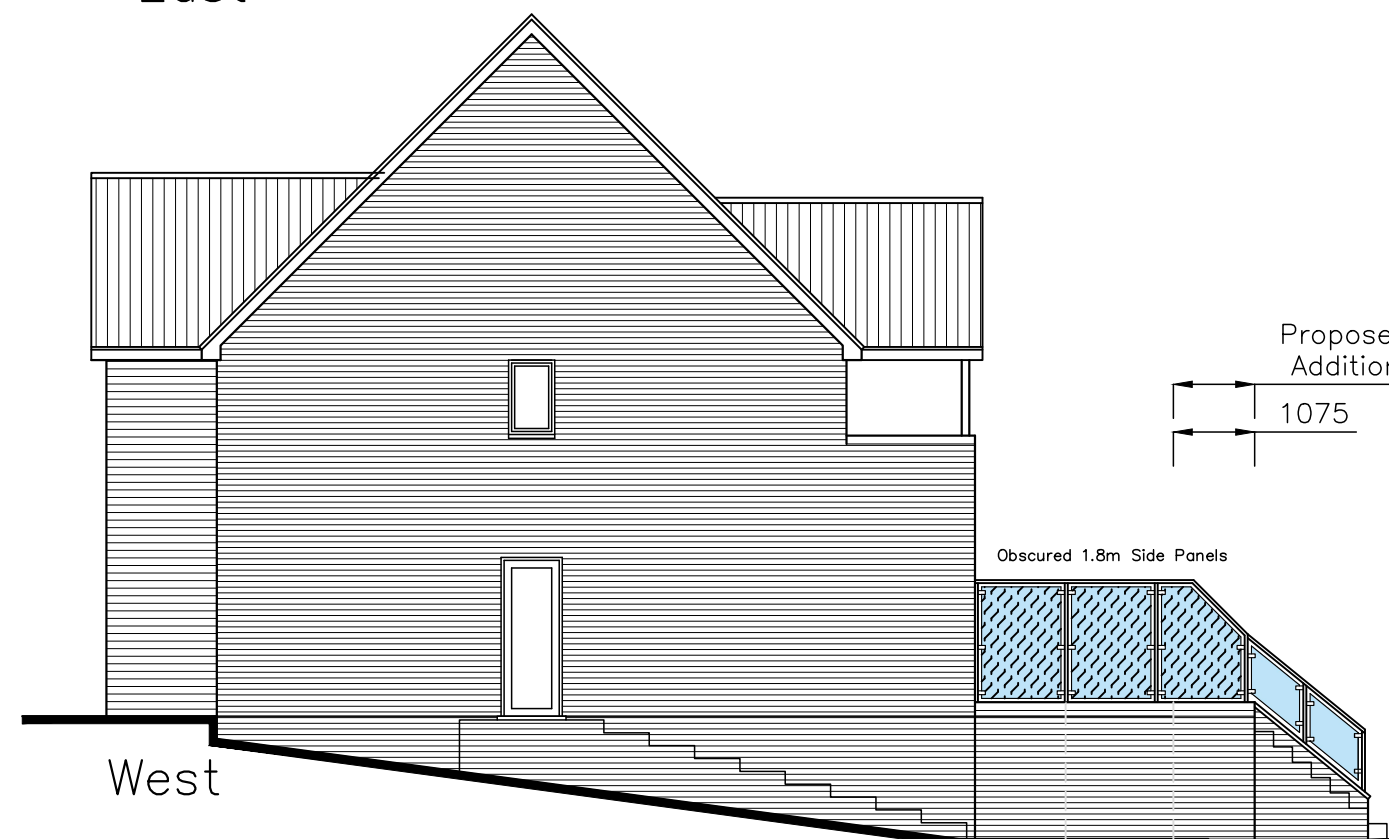

West

CAD

Critchley Architecture And Design Ltd.
Contact: 02392 474 919 | info@caad.online

The Old Brewery, 15E South Street, Havant, PO9 1BU

Proposed Elevations

Revisions

- | | | |
|--------------|------------|-----|
| a) Amendment | 11/08/2020 | CAL |
| b) Amendment | 20/08/2020 | CAL |
| c) Amendment | 25/08/2020 | CAL |
| d) Amendment | 18/09/2020 | CAL |

40 Portsea View,
Bedhampton.
P09 3FE

Scale A1=1:50, A3=1:100
Drawn CAL
Date 11/08/2020

20054-501^D

10m

20m

30m

40m