




Existing

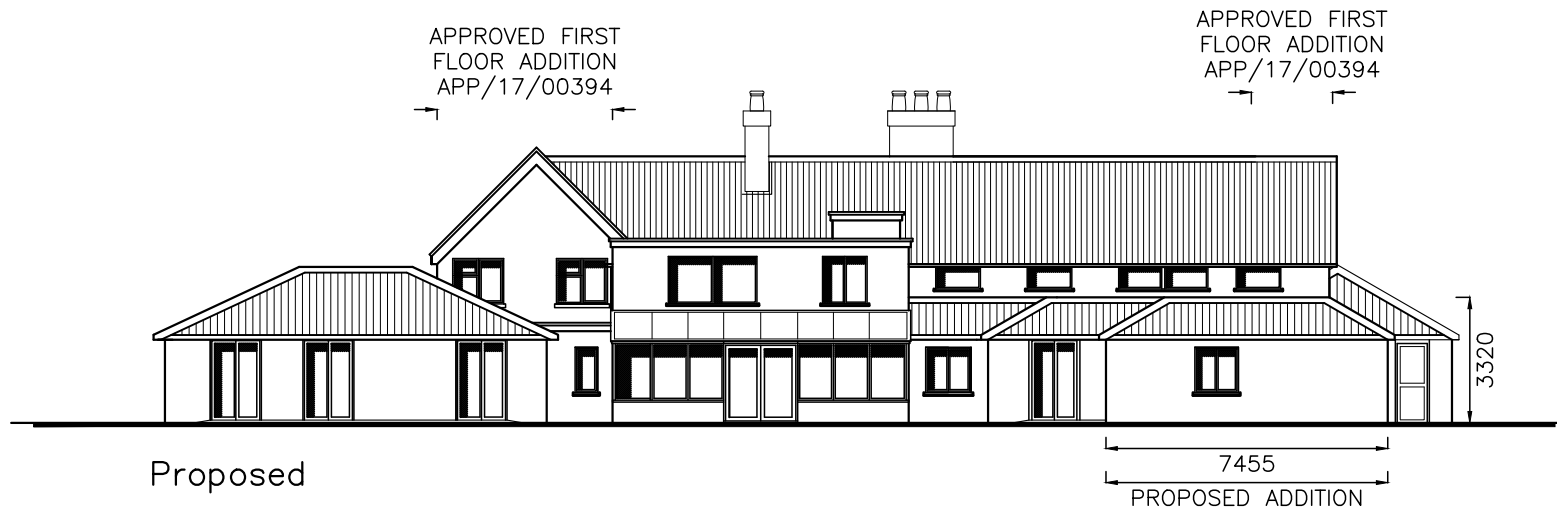

Proposed

CAAD

Critchley Architecture And Design Ltd.

Contact: 02392 474 919 | info@caad.online

The Old Brewery, 15E South Street, Havant, PO9 1BU

Existing/Proposed East Elevations

Revisions

- a) Drawing updates/01.12.2020/SAR
- b)
- c)
- d)

Blossom House,
Beech Grove,
Hayling Island,
PO11 9DP

Scale A1=1:100, A3=1:200
Drawn SAR
Date 06/10/2020

1618-552 ^A

20m

40m

60m

80m