


48 Stanstead Crescent PO9 5NN - Location Plan

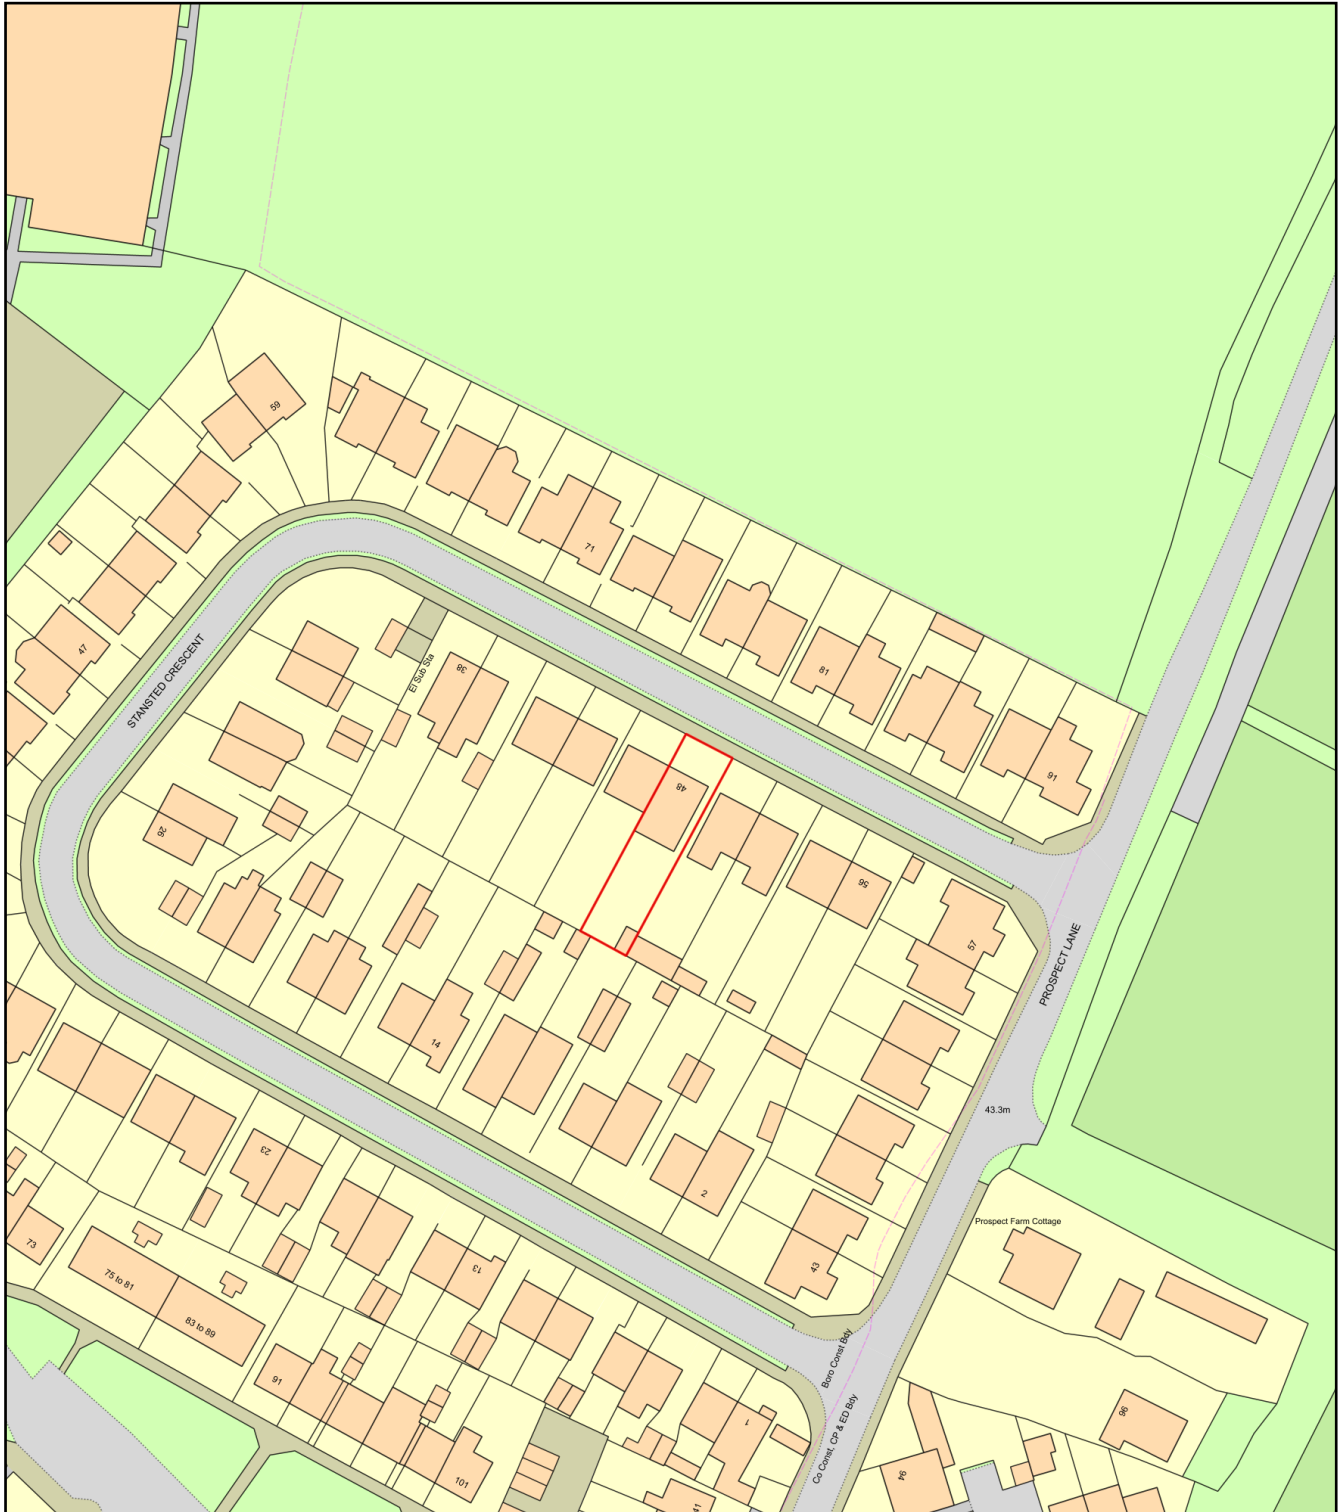

0 50
Metres



Plan Produced for: Parkers Design

Date Produced: 02 Nov 2020

Plan Reference Number: TQRQM20307083327329

Scale: 1:1250 @ A4