


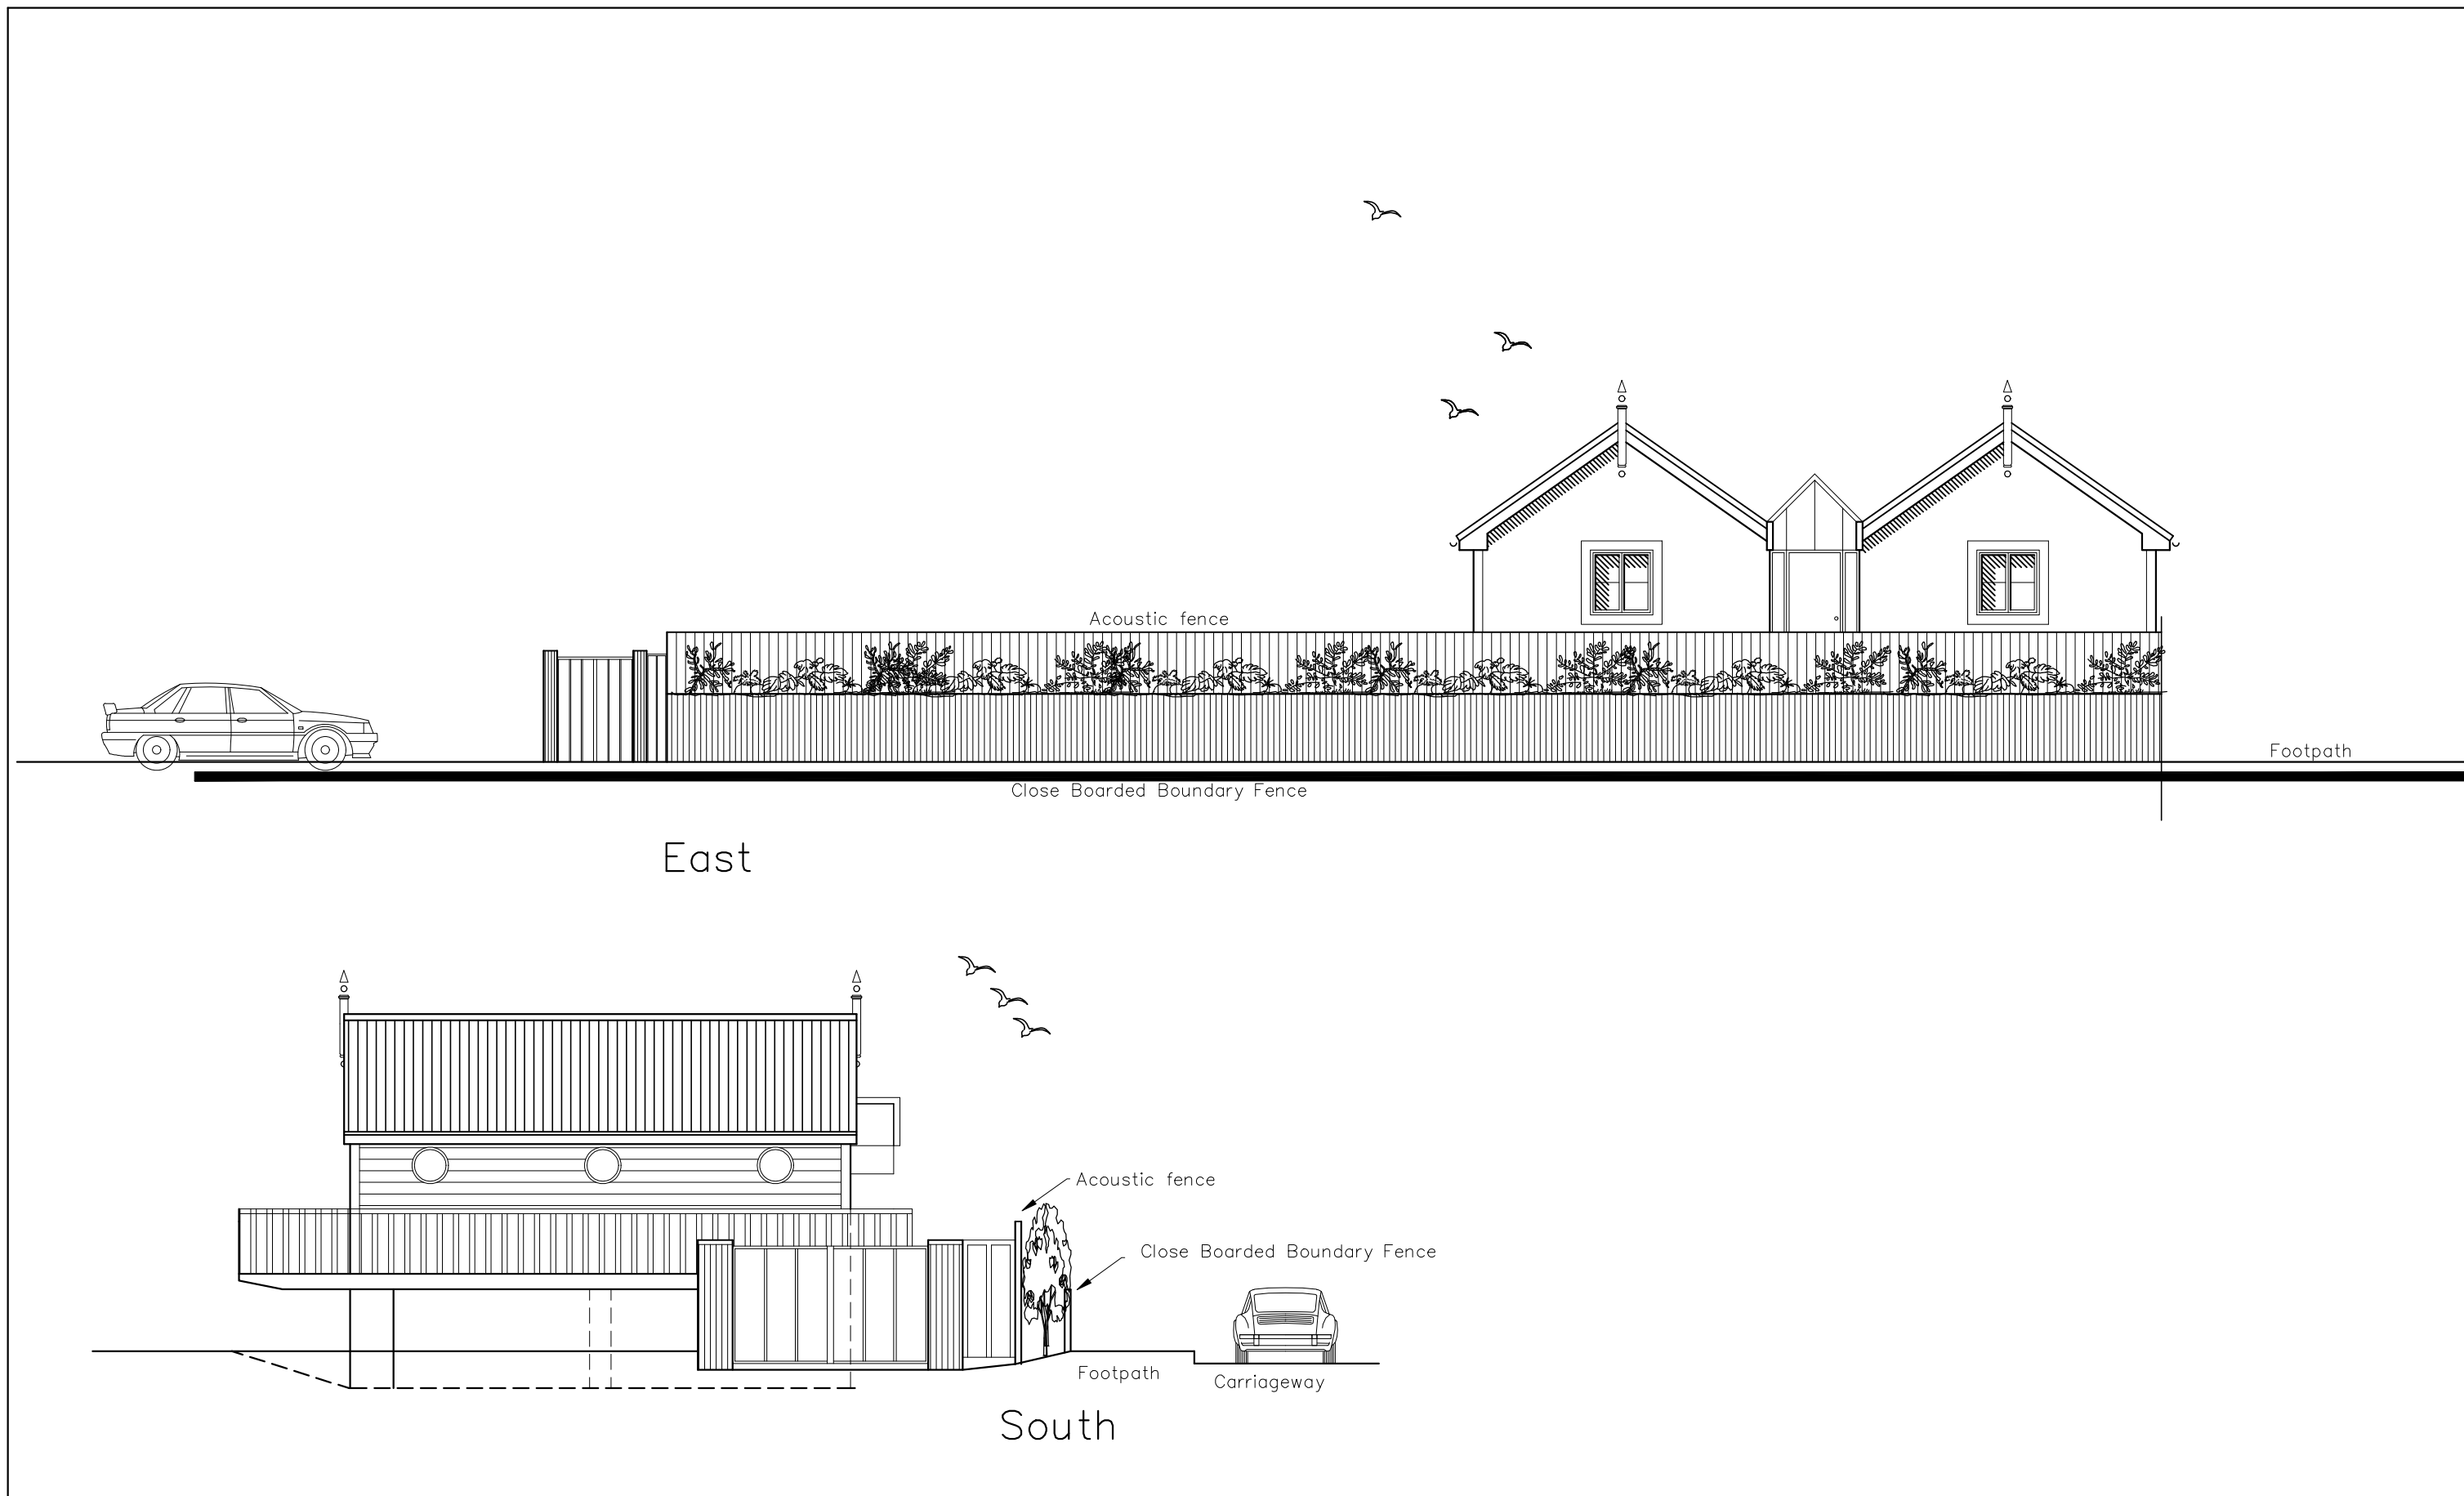

Critchley Architecture And Design Ltd.
 Contact: 02392 474 919 | info@caad.online
 The Old Brewery, 15E South Street, Havant, PO9 1BU

Existing Boundary Elevations

Revisions	a) Note/Date/Initial
b)	
c)	
d)	

The Boathouse,
 50A, Langstone Rd,
 Langstone
 PO9 1RF

Scale A1=1:50, A3=1:100
 Drawn MHC
 Date 10/11/2020

20094-301⁰

