



50 Sandy Point Road, hayling Island

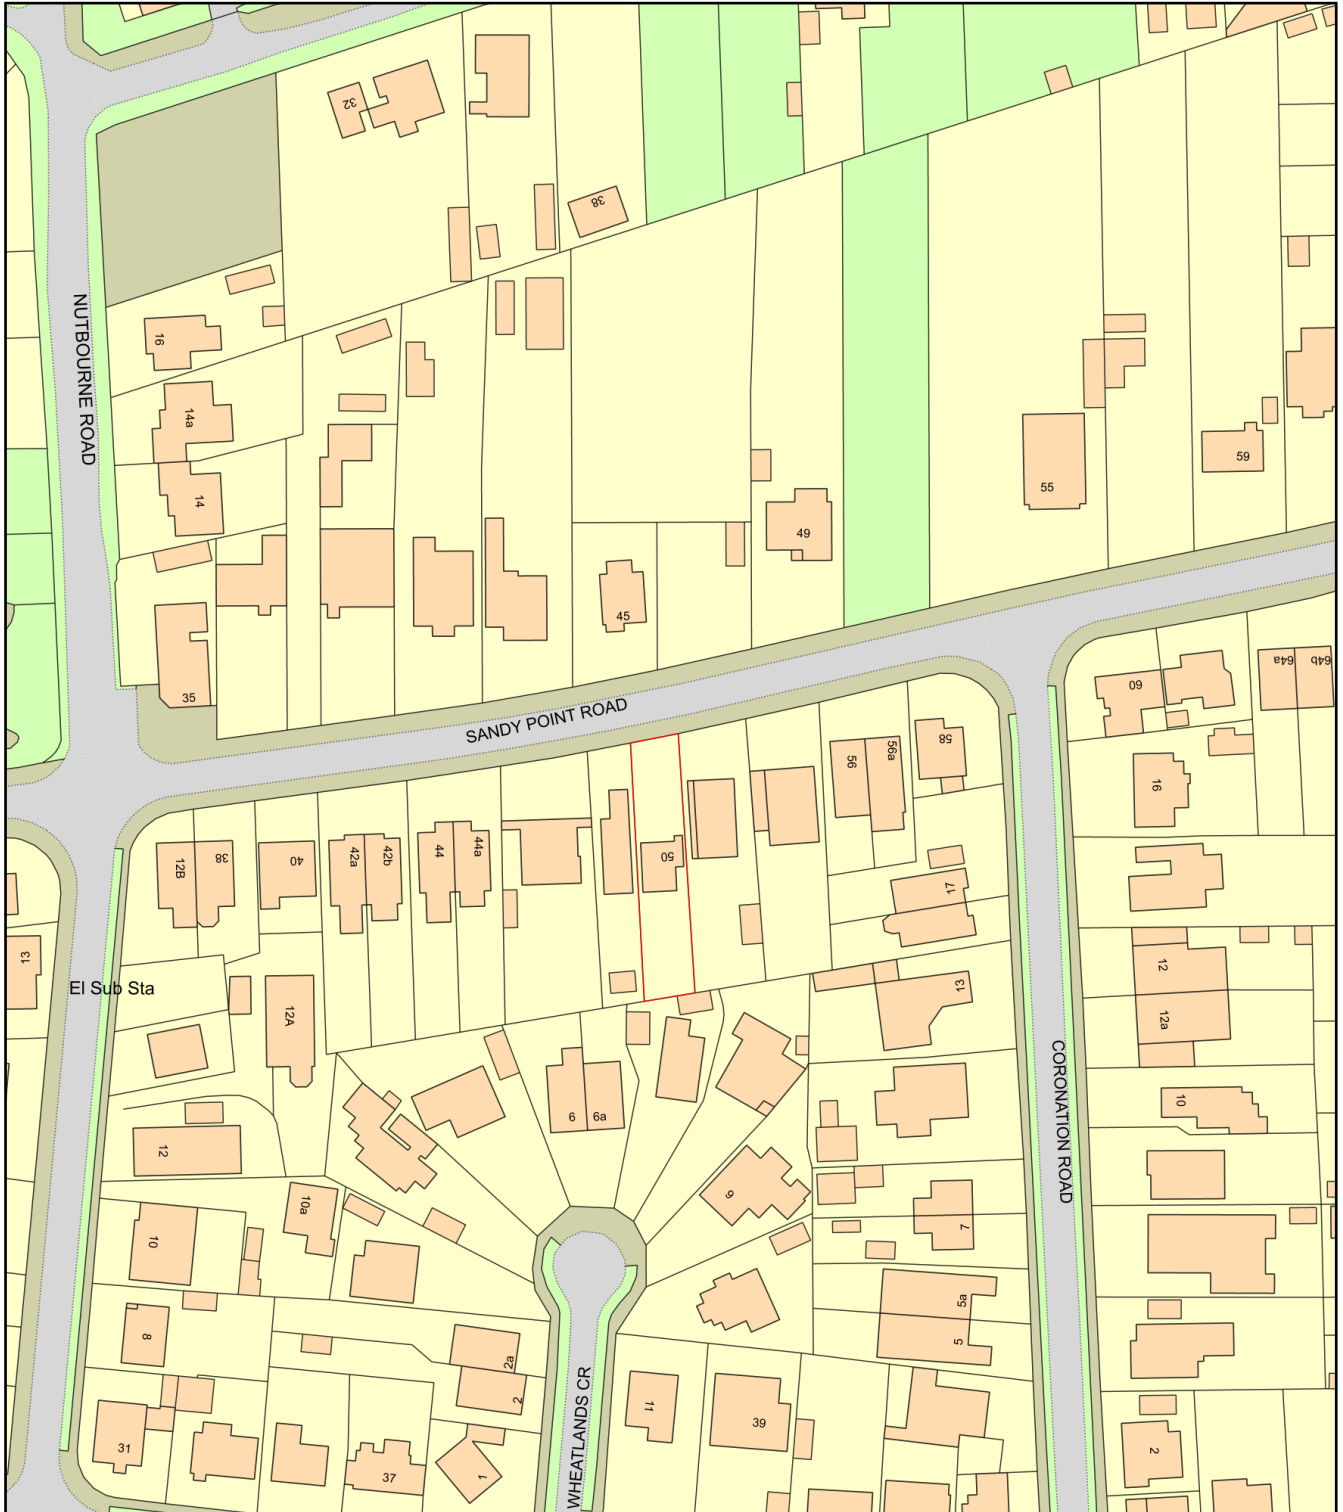

0 50
Metres

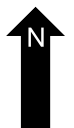

Plan Produced for: Thorns Young Architectural

Date Produced: 12 Aug 2019

Plan Number/Project ID: TQRQM19224160839528 / 3164.19

Scale: 1:1250 @ A4