


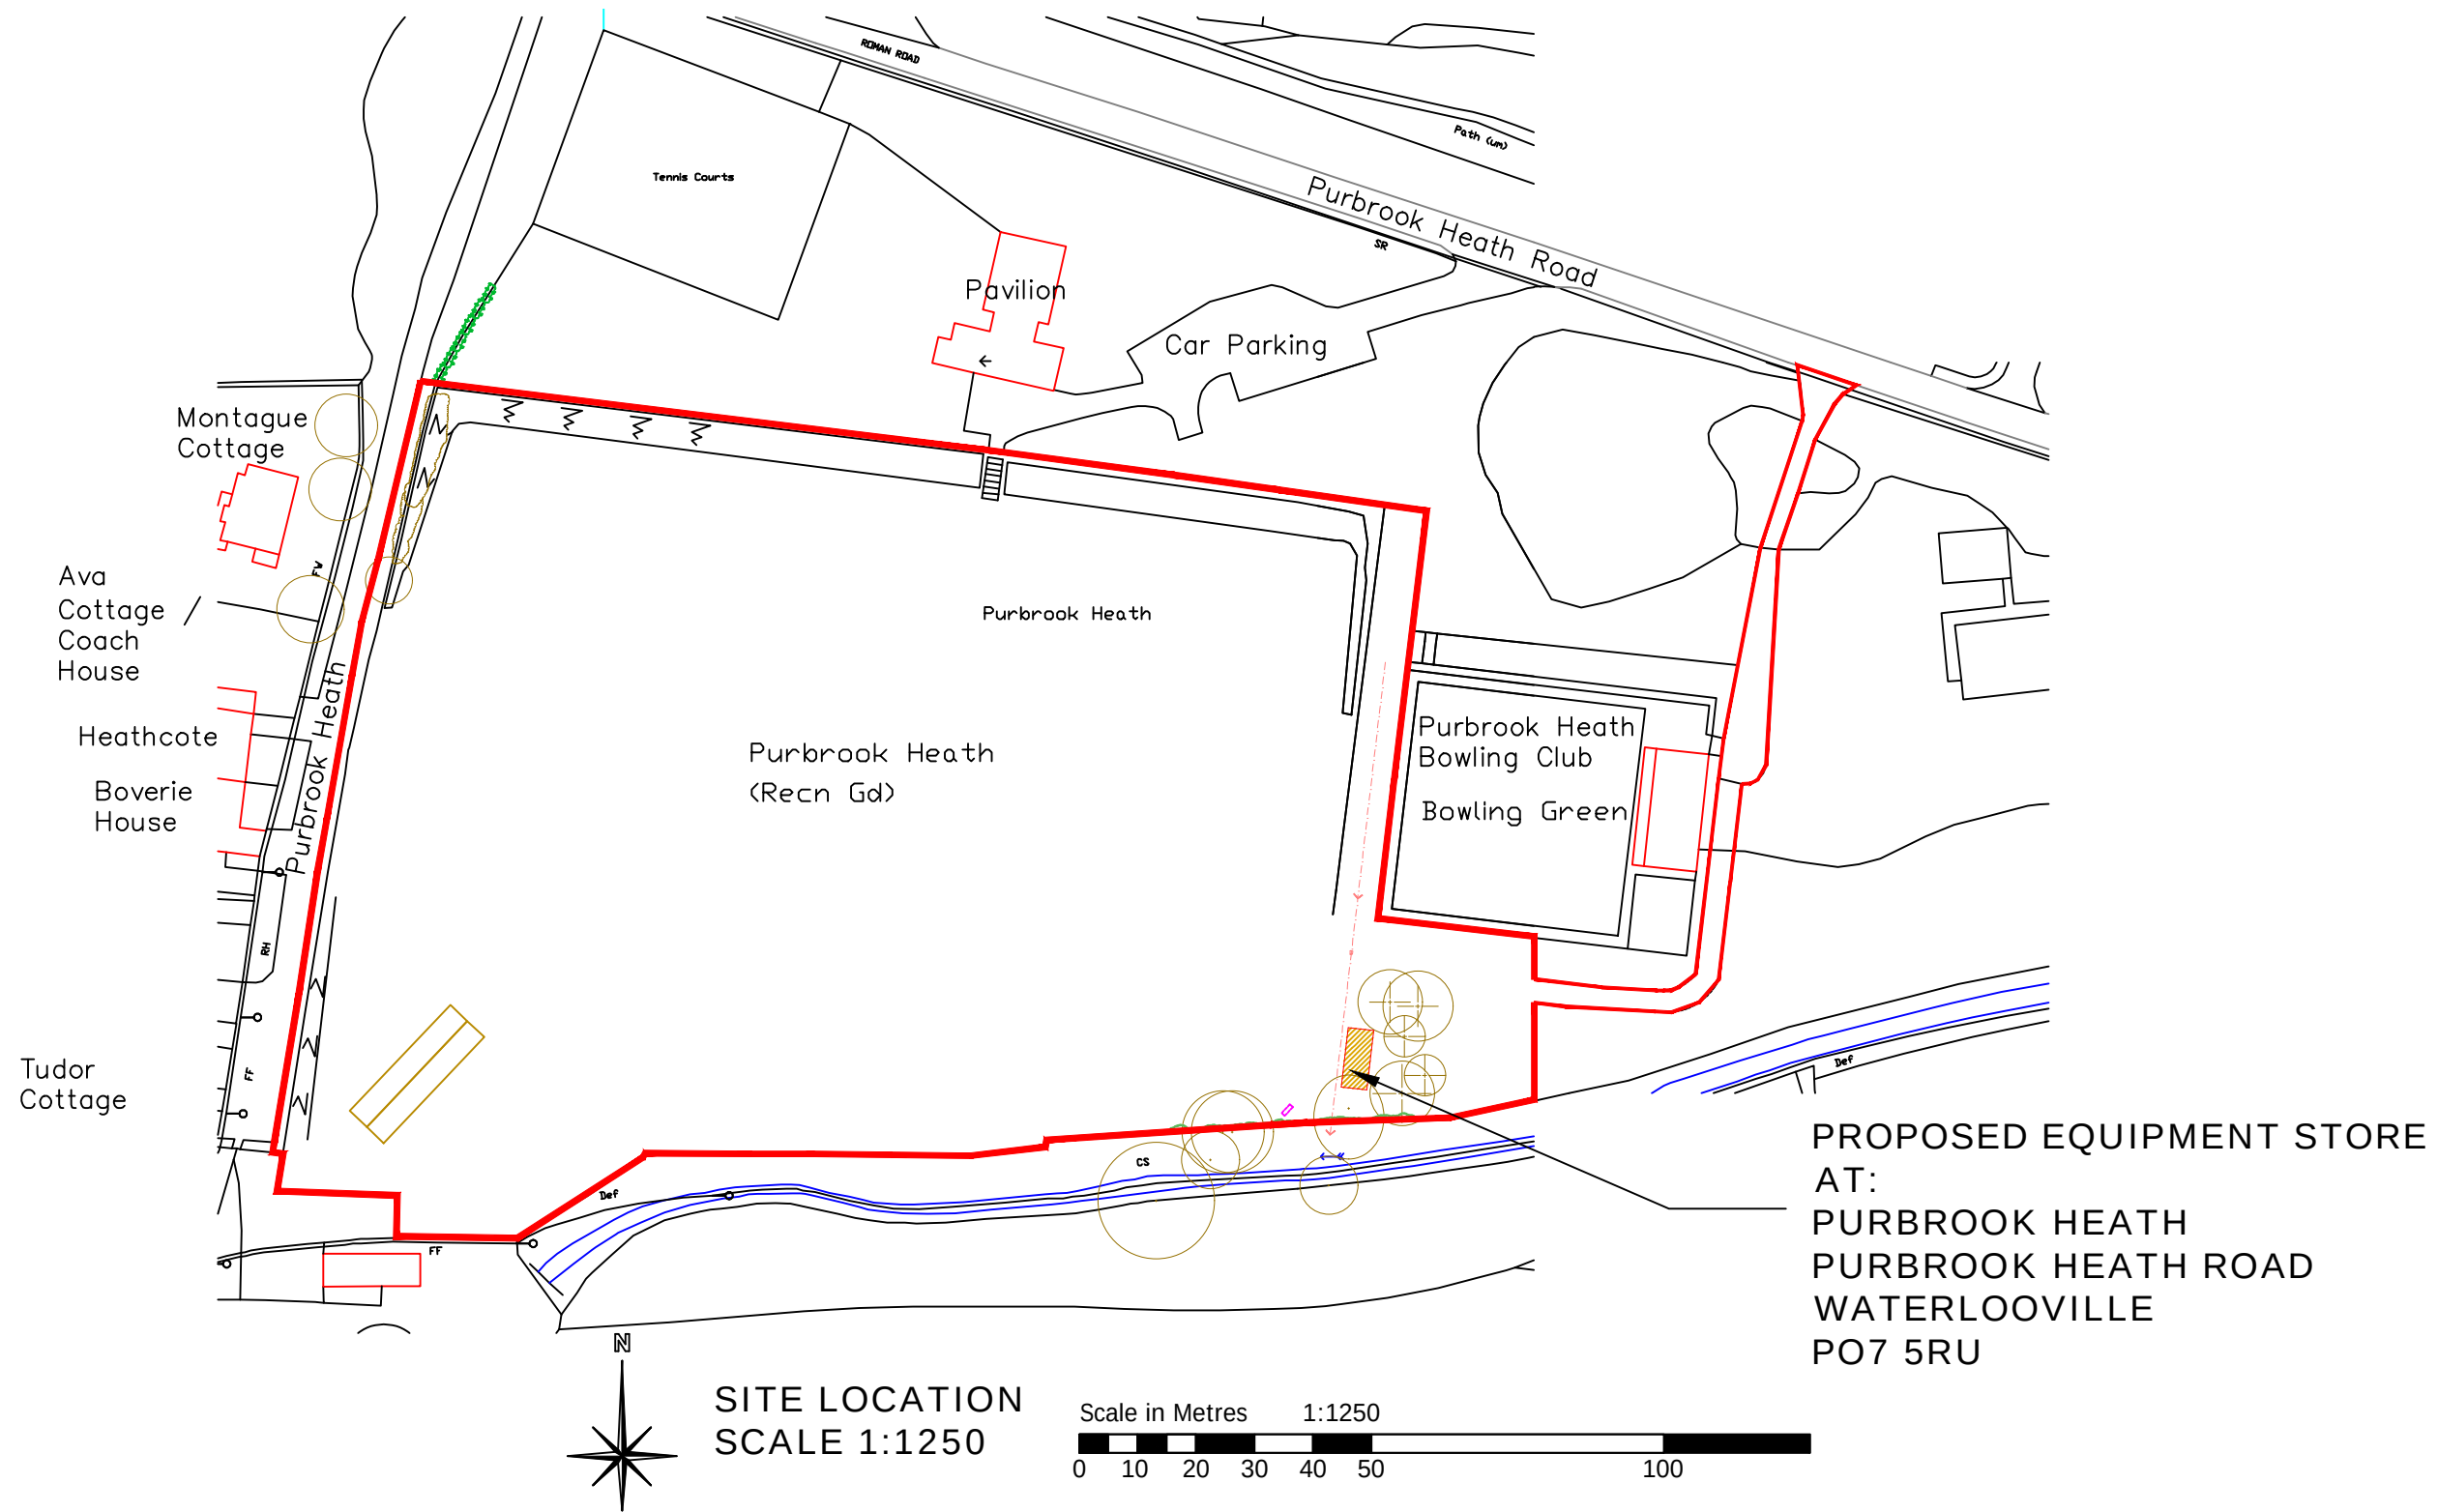

Notes:
The design and construction of this project shall be in accordance with the current Building Regulations & NHBC Standards. These notes & drawings have been prepared solely for the purpose of Planning & Building Regulation approval.
Do not scale from this drawing unless for Planning purposes. All dimensions to be checked on-site and any alterations to be approved by the Architect and/or client prior to any work commencing.
Ordnance Survey Licence No: 100047591
This drawing to be copyright and to be read in conjunction with all other drawings

Revisions:
Rev A : Location plan amended, site section omitted, drawing number changed – 29/08/20
Rev B : Site area adjusted – 14/09/20
Rev C : Site boundary amended – 08/10/20

Key:

Drawing Details:

PLANNING DRAWING
Location Plan

Project No:	939	Drawing No:	5	Rev No:	C
Scale:	1:1250 @ A3	Drawn:	BWH	Date:	11/05/20

Client Name:

Purbrook Cricket Club

Project Address:

Purbrook Heath
Purbrook Heath Road
Waterlooville
PO7 5RU



B H
ARCHITECTURE Ltd
Heath Cottage
Newlands Lane
Purbrook
Waterlooville
Hants
PO7 5SQ
Tel: 023 9223 2322
Mob: 07747 771808
E-mail: bernard@bernardharding.com