



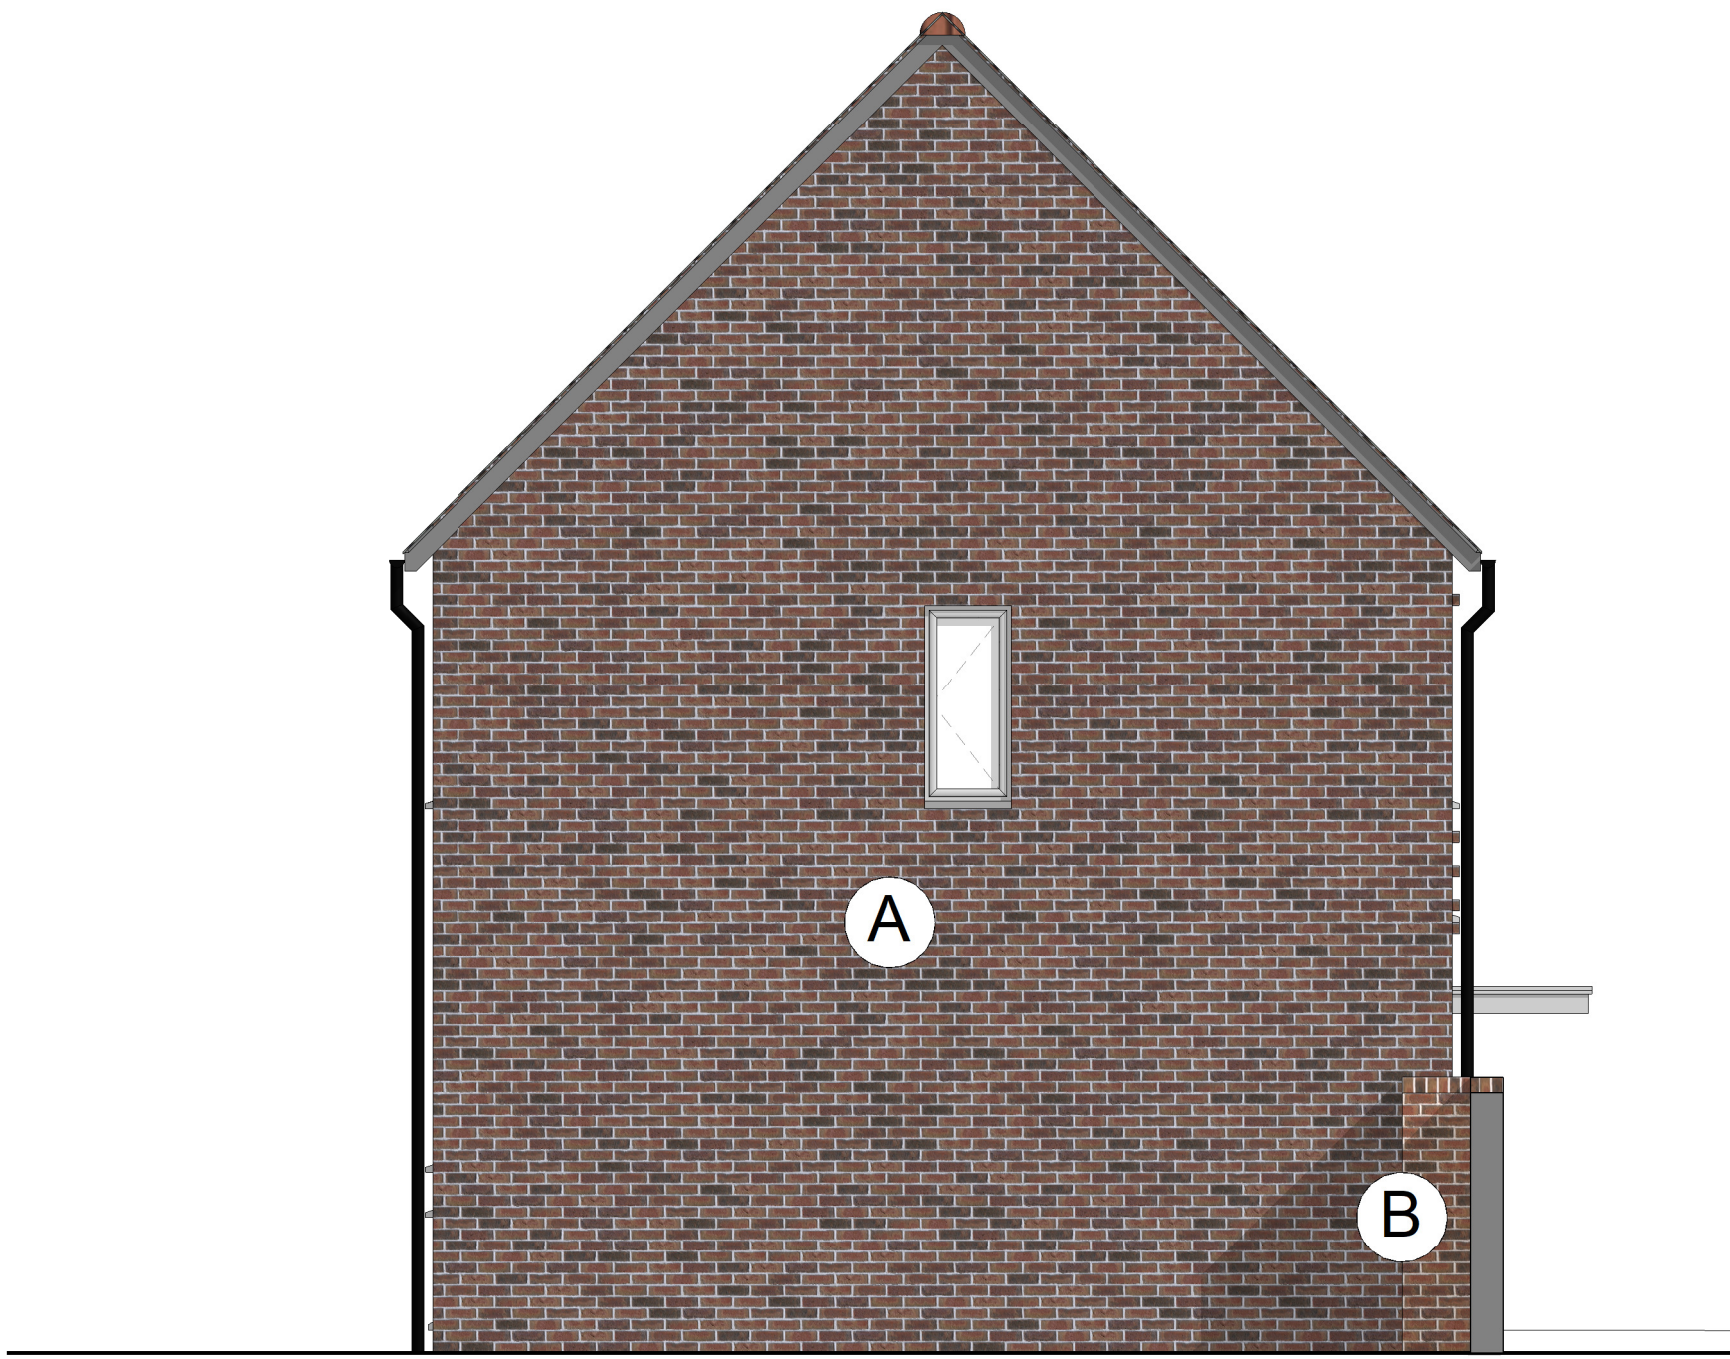


Side Elevation - Plot 09



Front Elevation

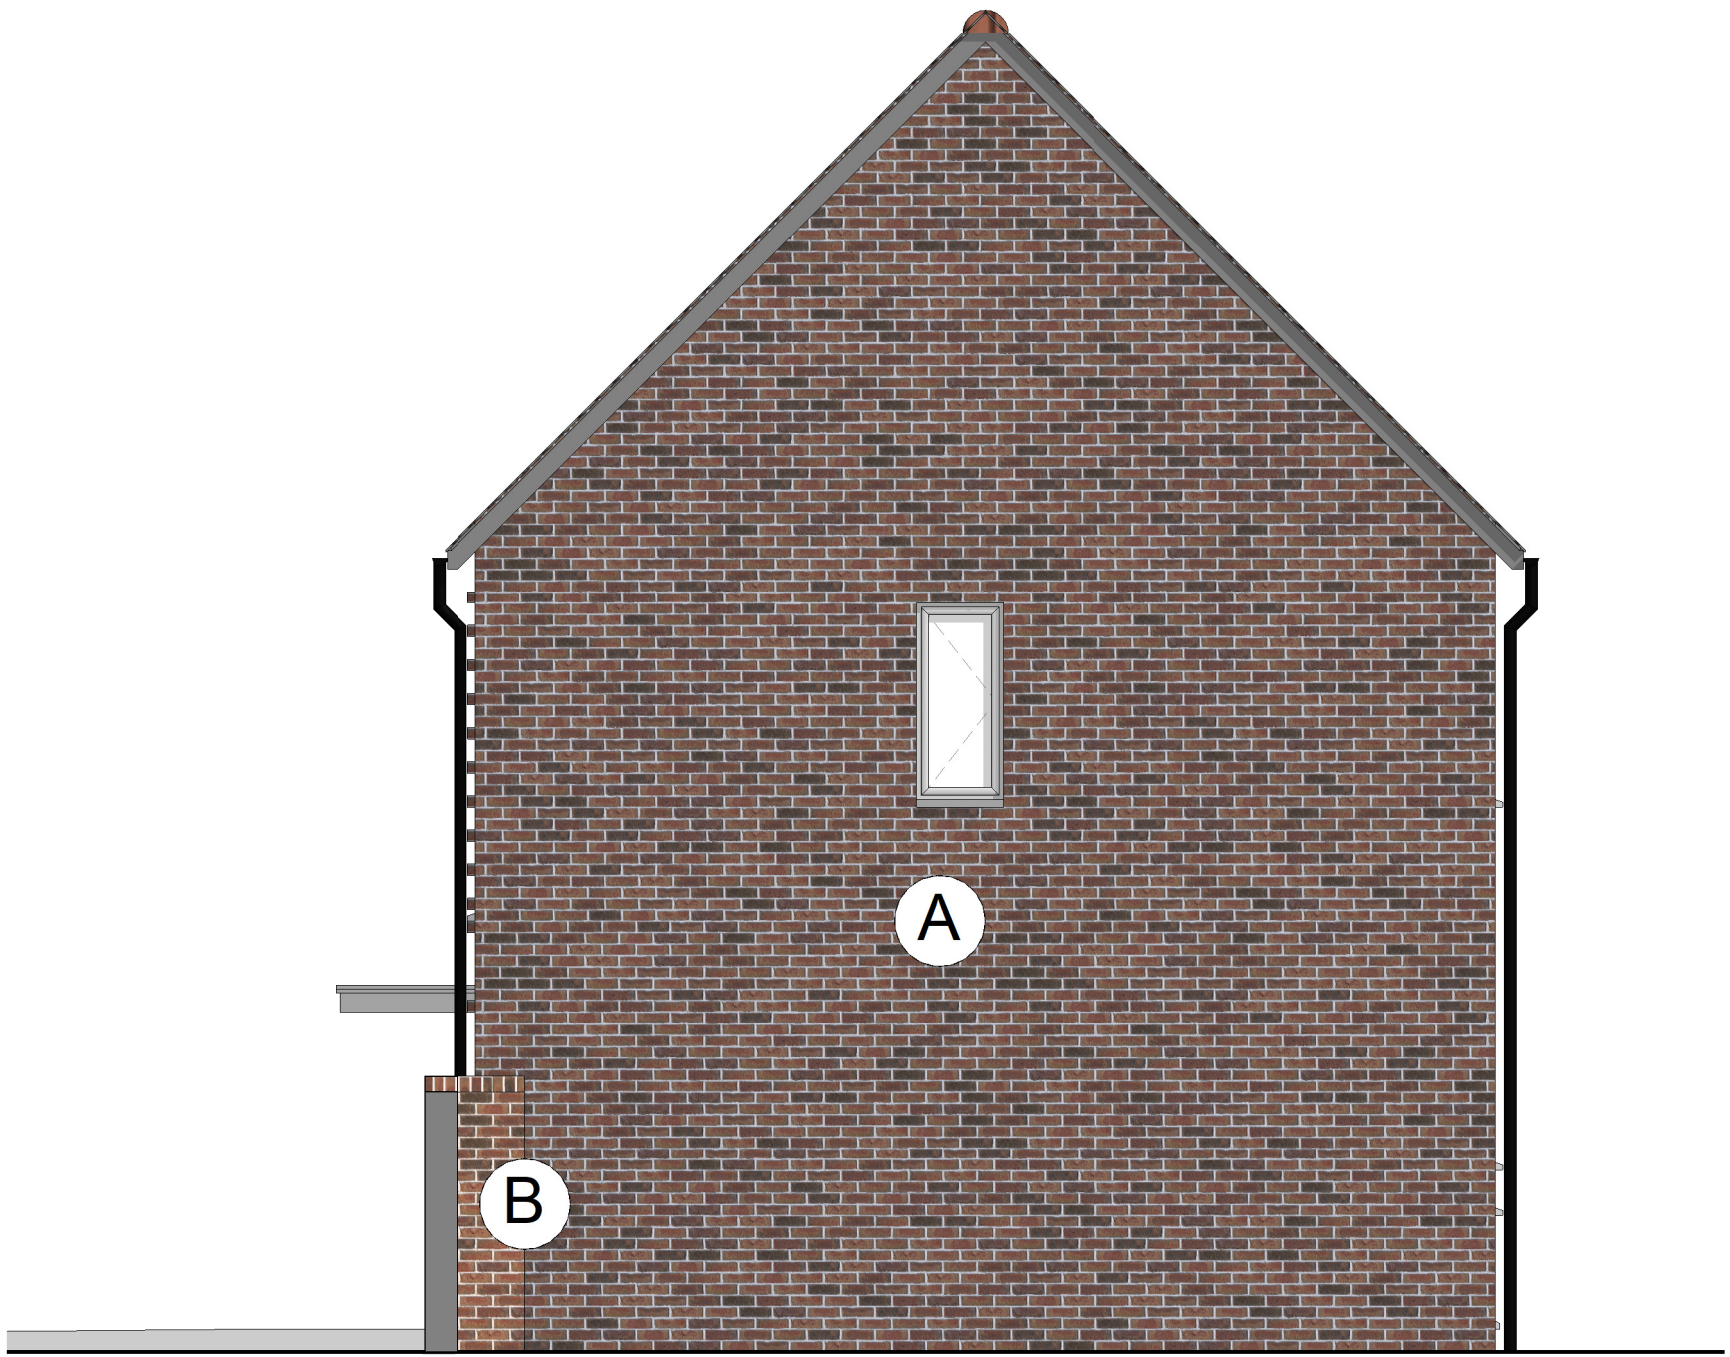


Side Elevation - Plot 08

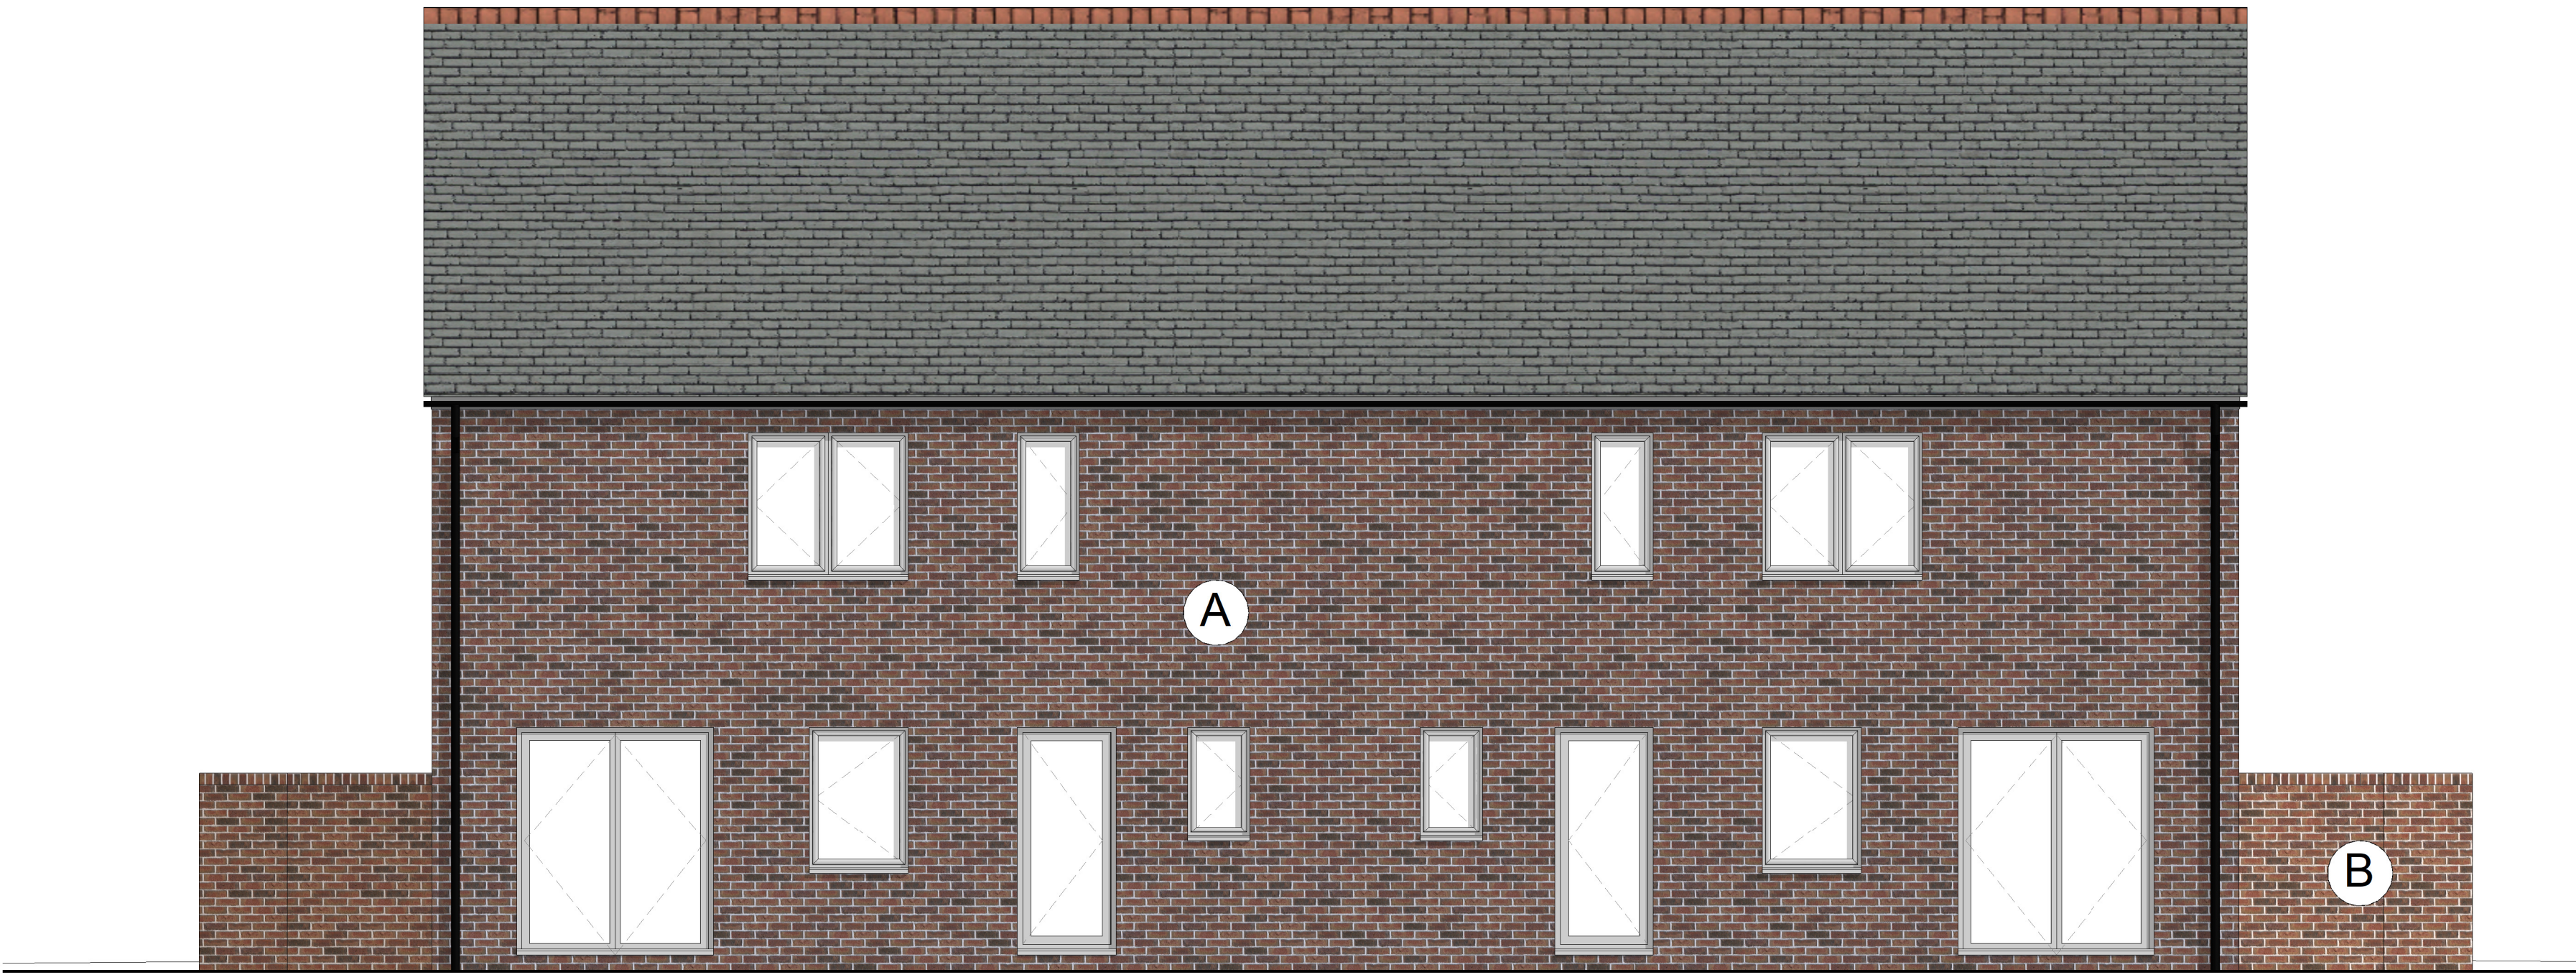

Rear Elevation

Bricks:
A: FLB Selected Darks
B: FLB First Quality Multi

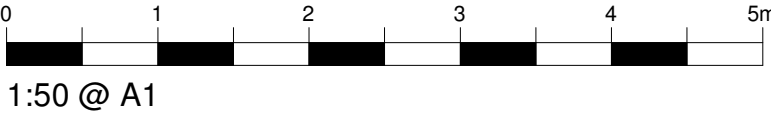

Re-Development
Colt Industrial Estate
Havant
Drew Smith