


48 Stanstead Crescent PO9 5NN - Location Plan

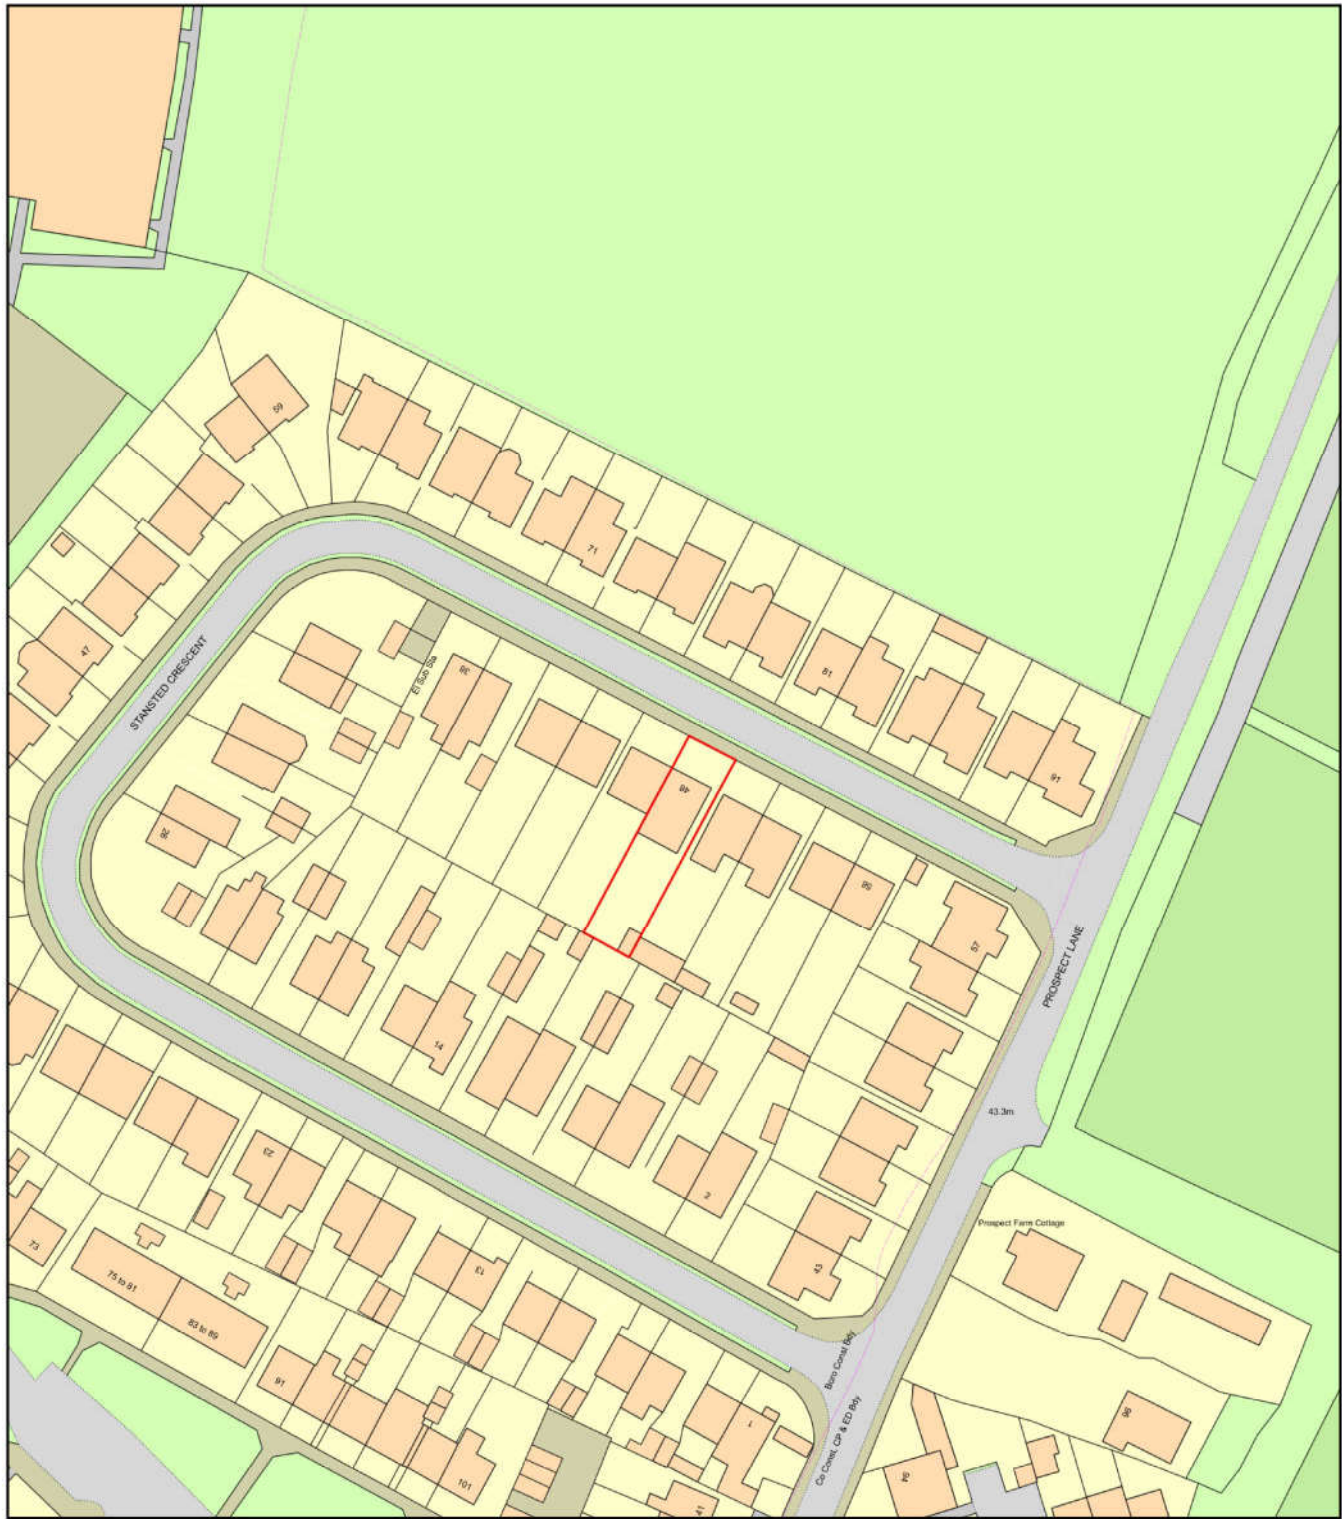

Plan Produced for: Parkers Design
Date Produced: 02 Nov 2020
Plan Reference Number: TQRQM20307083327329
Scale: 1:1250 @ A4

© Crown copyright and database rights 2019 OS 100042766

1:500		100
1:200		20
1:100		10
1:50		5



PROJECT 48 Stanstead Crescent PO9 5NN	CLIENT JT		
	Date	Issue Date	Scale (@ A3)
SHEET Location	Drawn by SW	DRAWING NUMBER P107	REV
	Checked by SR		