




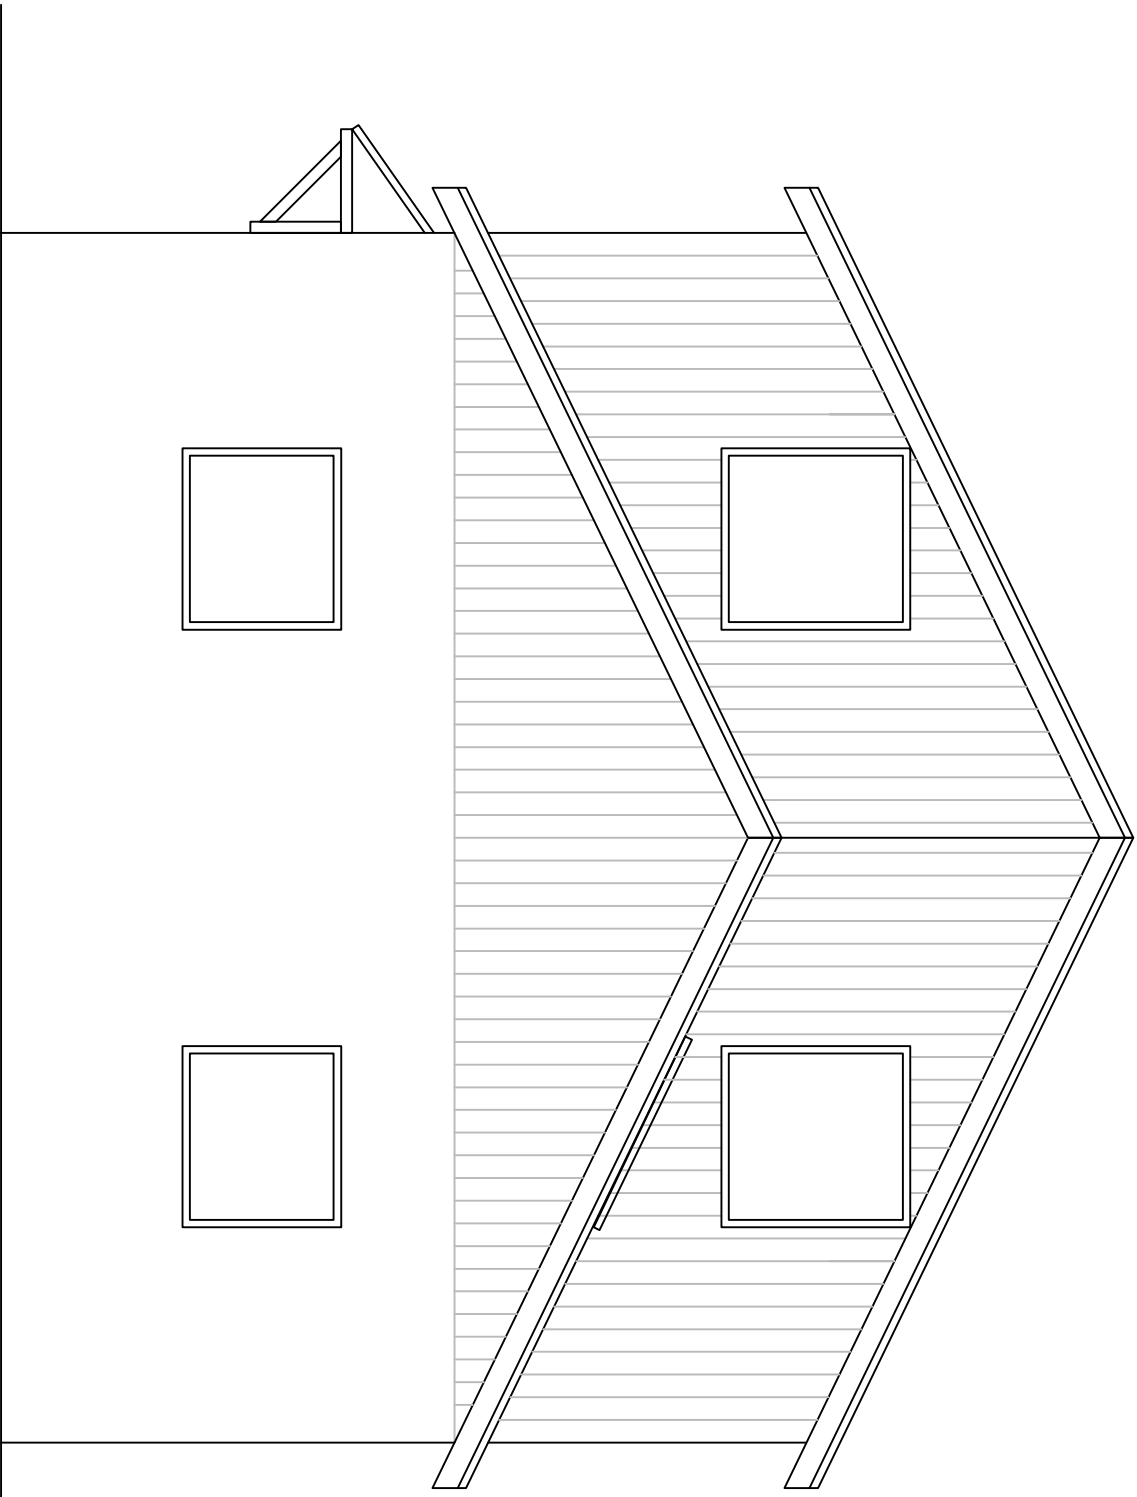


Proposed West Elevation

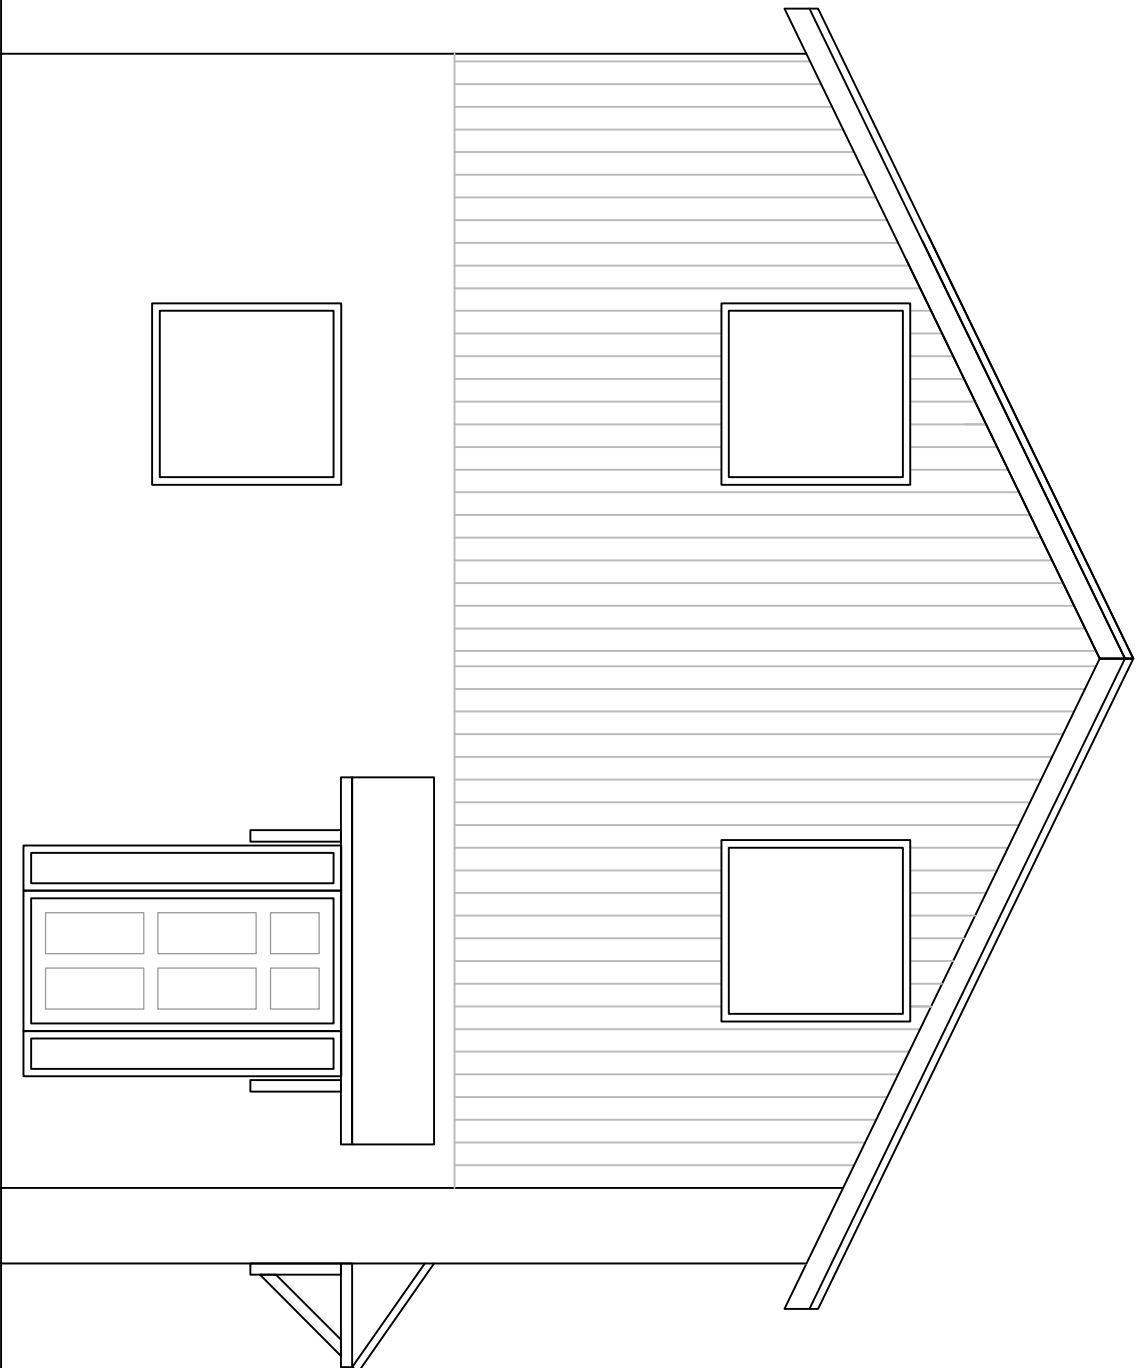

Proposed East Elevation

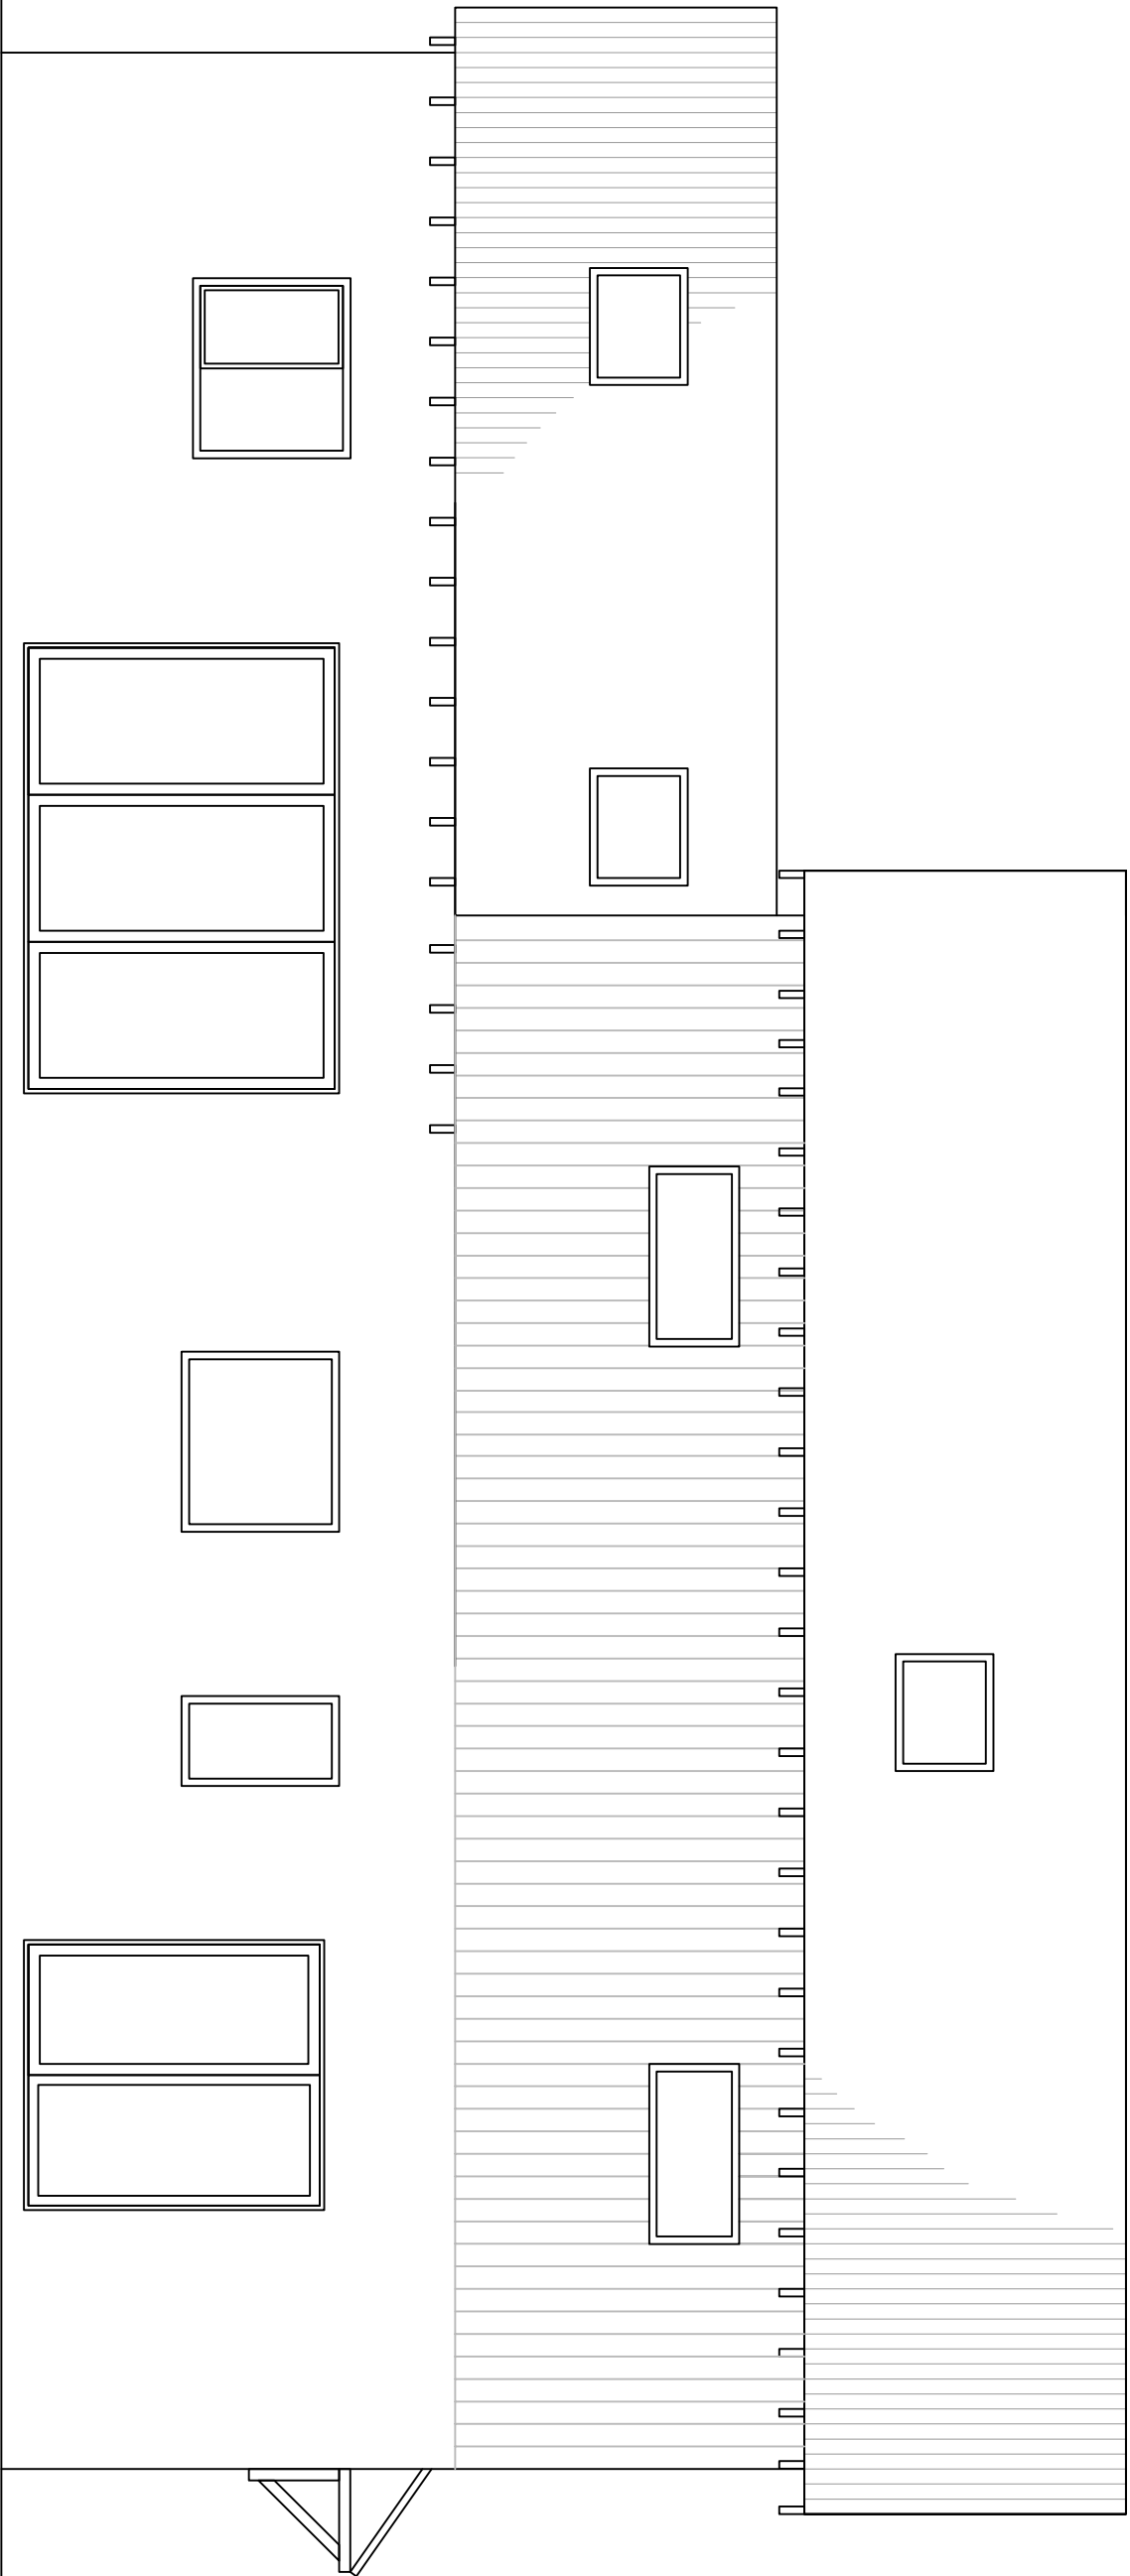

Proposed South Elevation

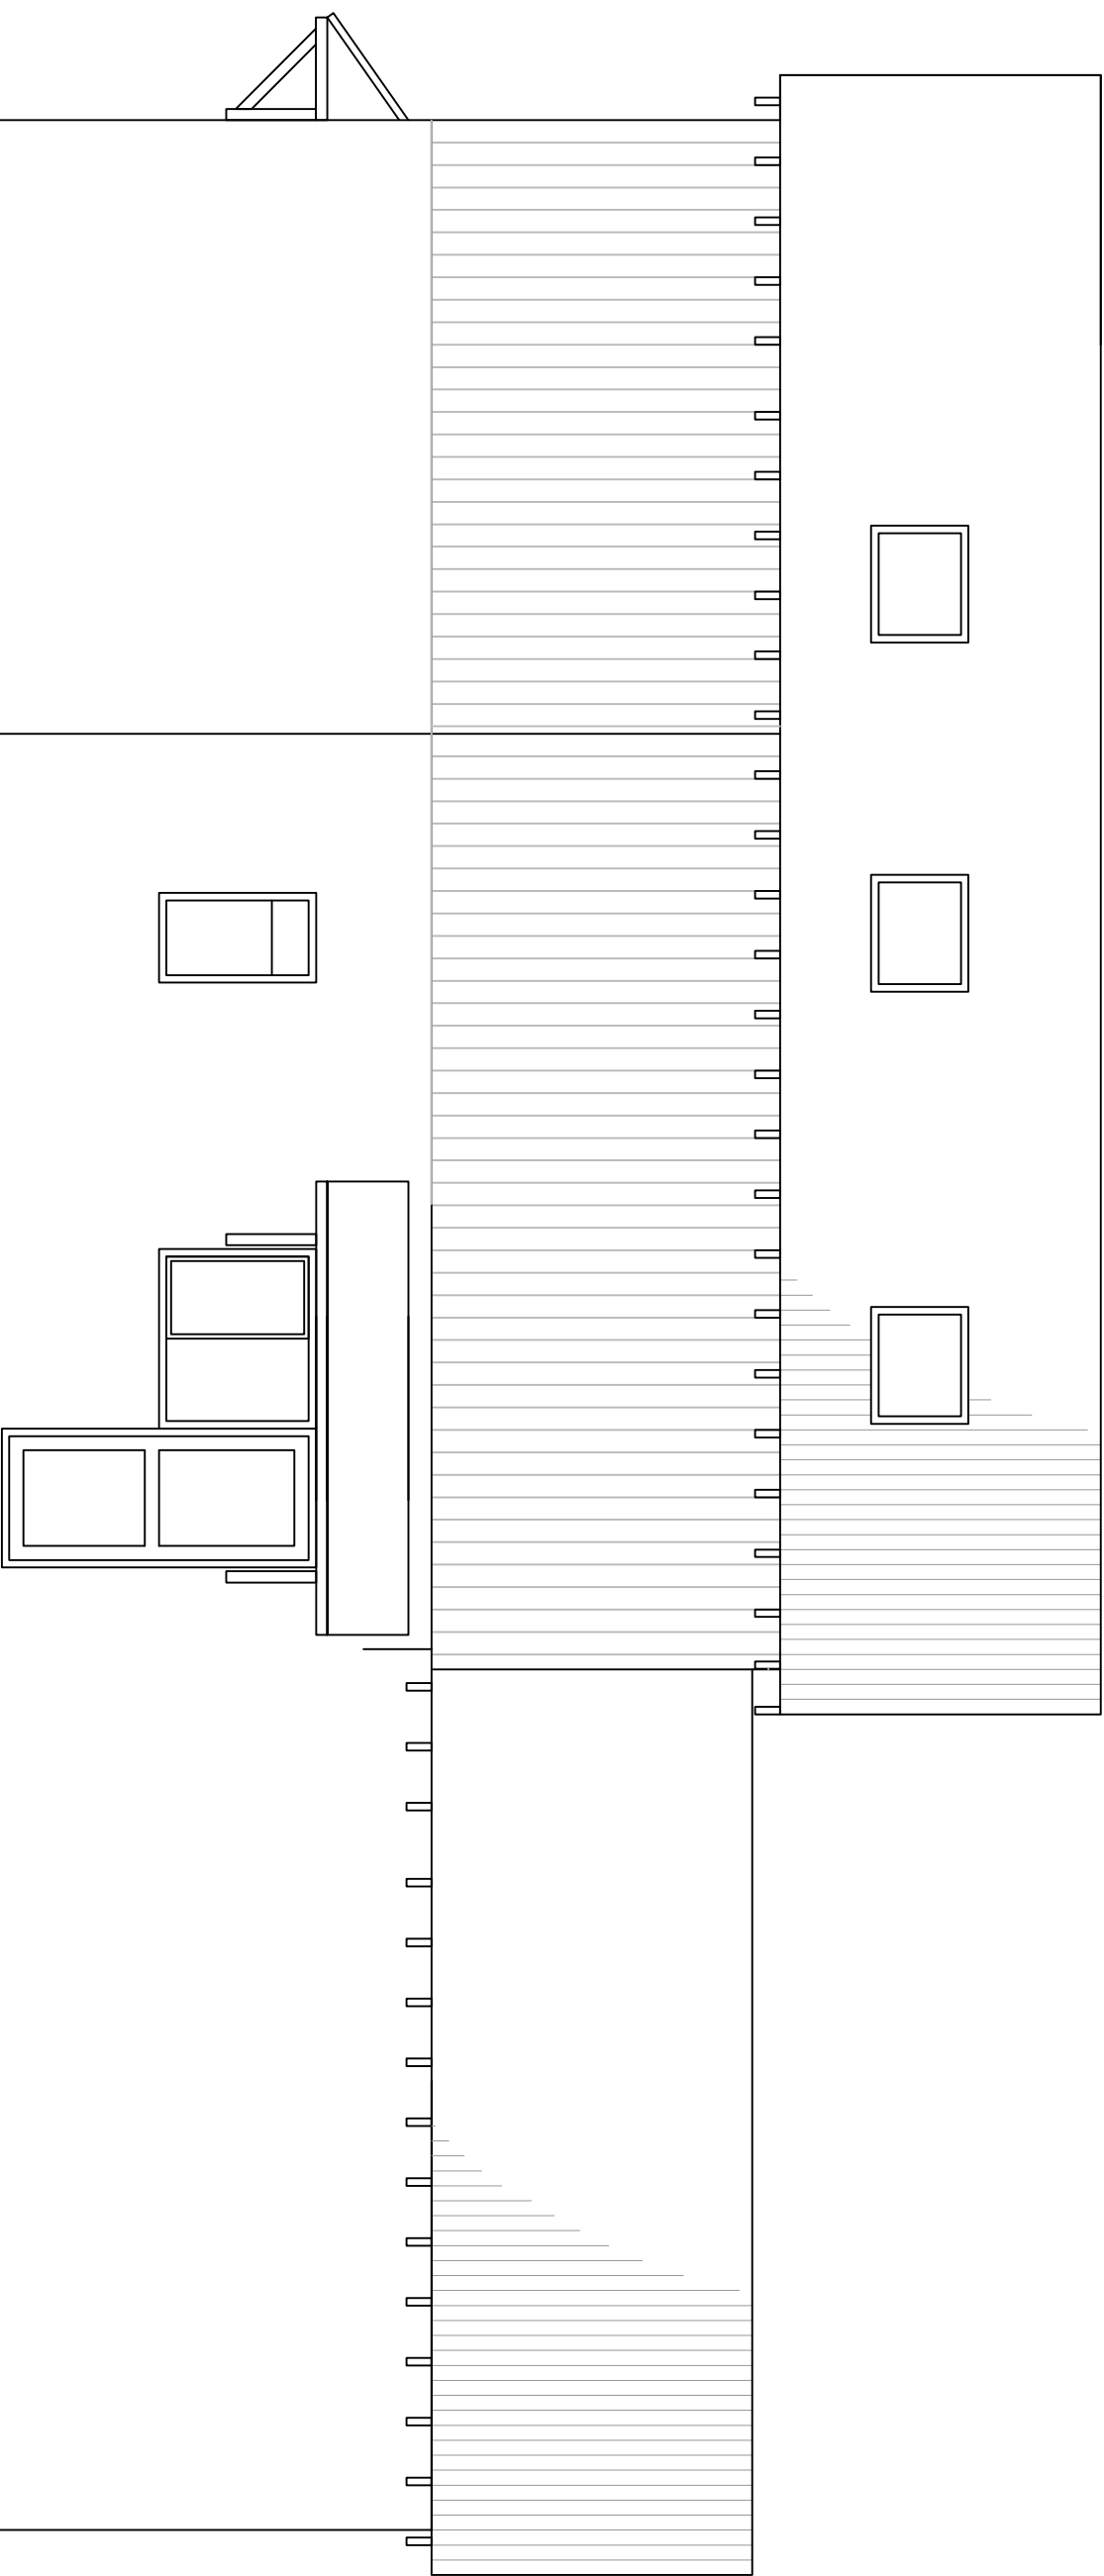

Proposed North Elevation