



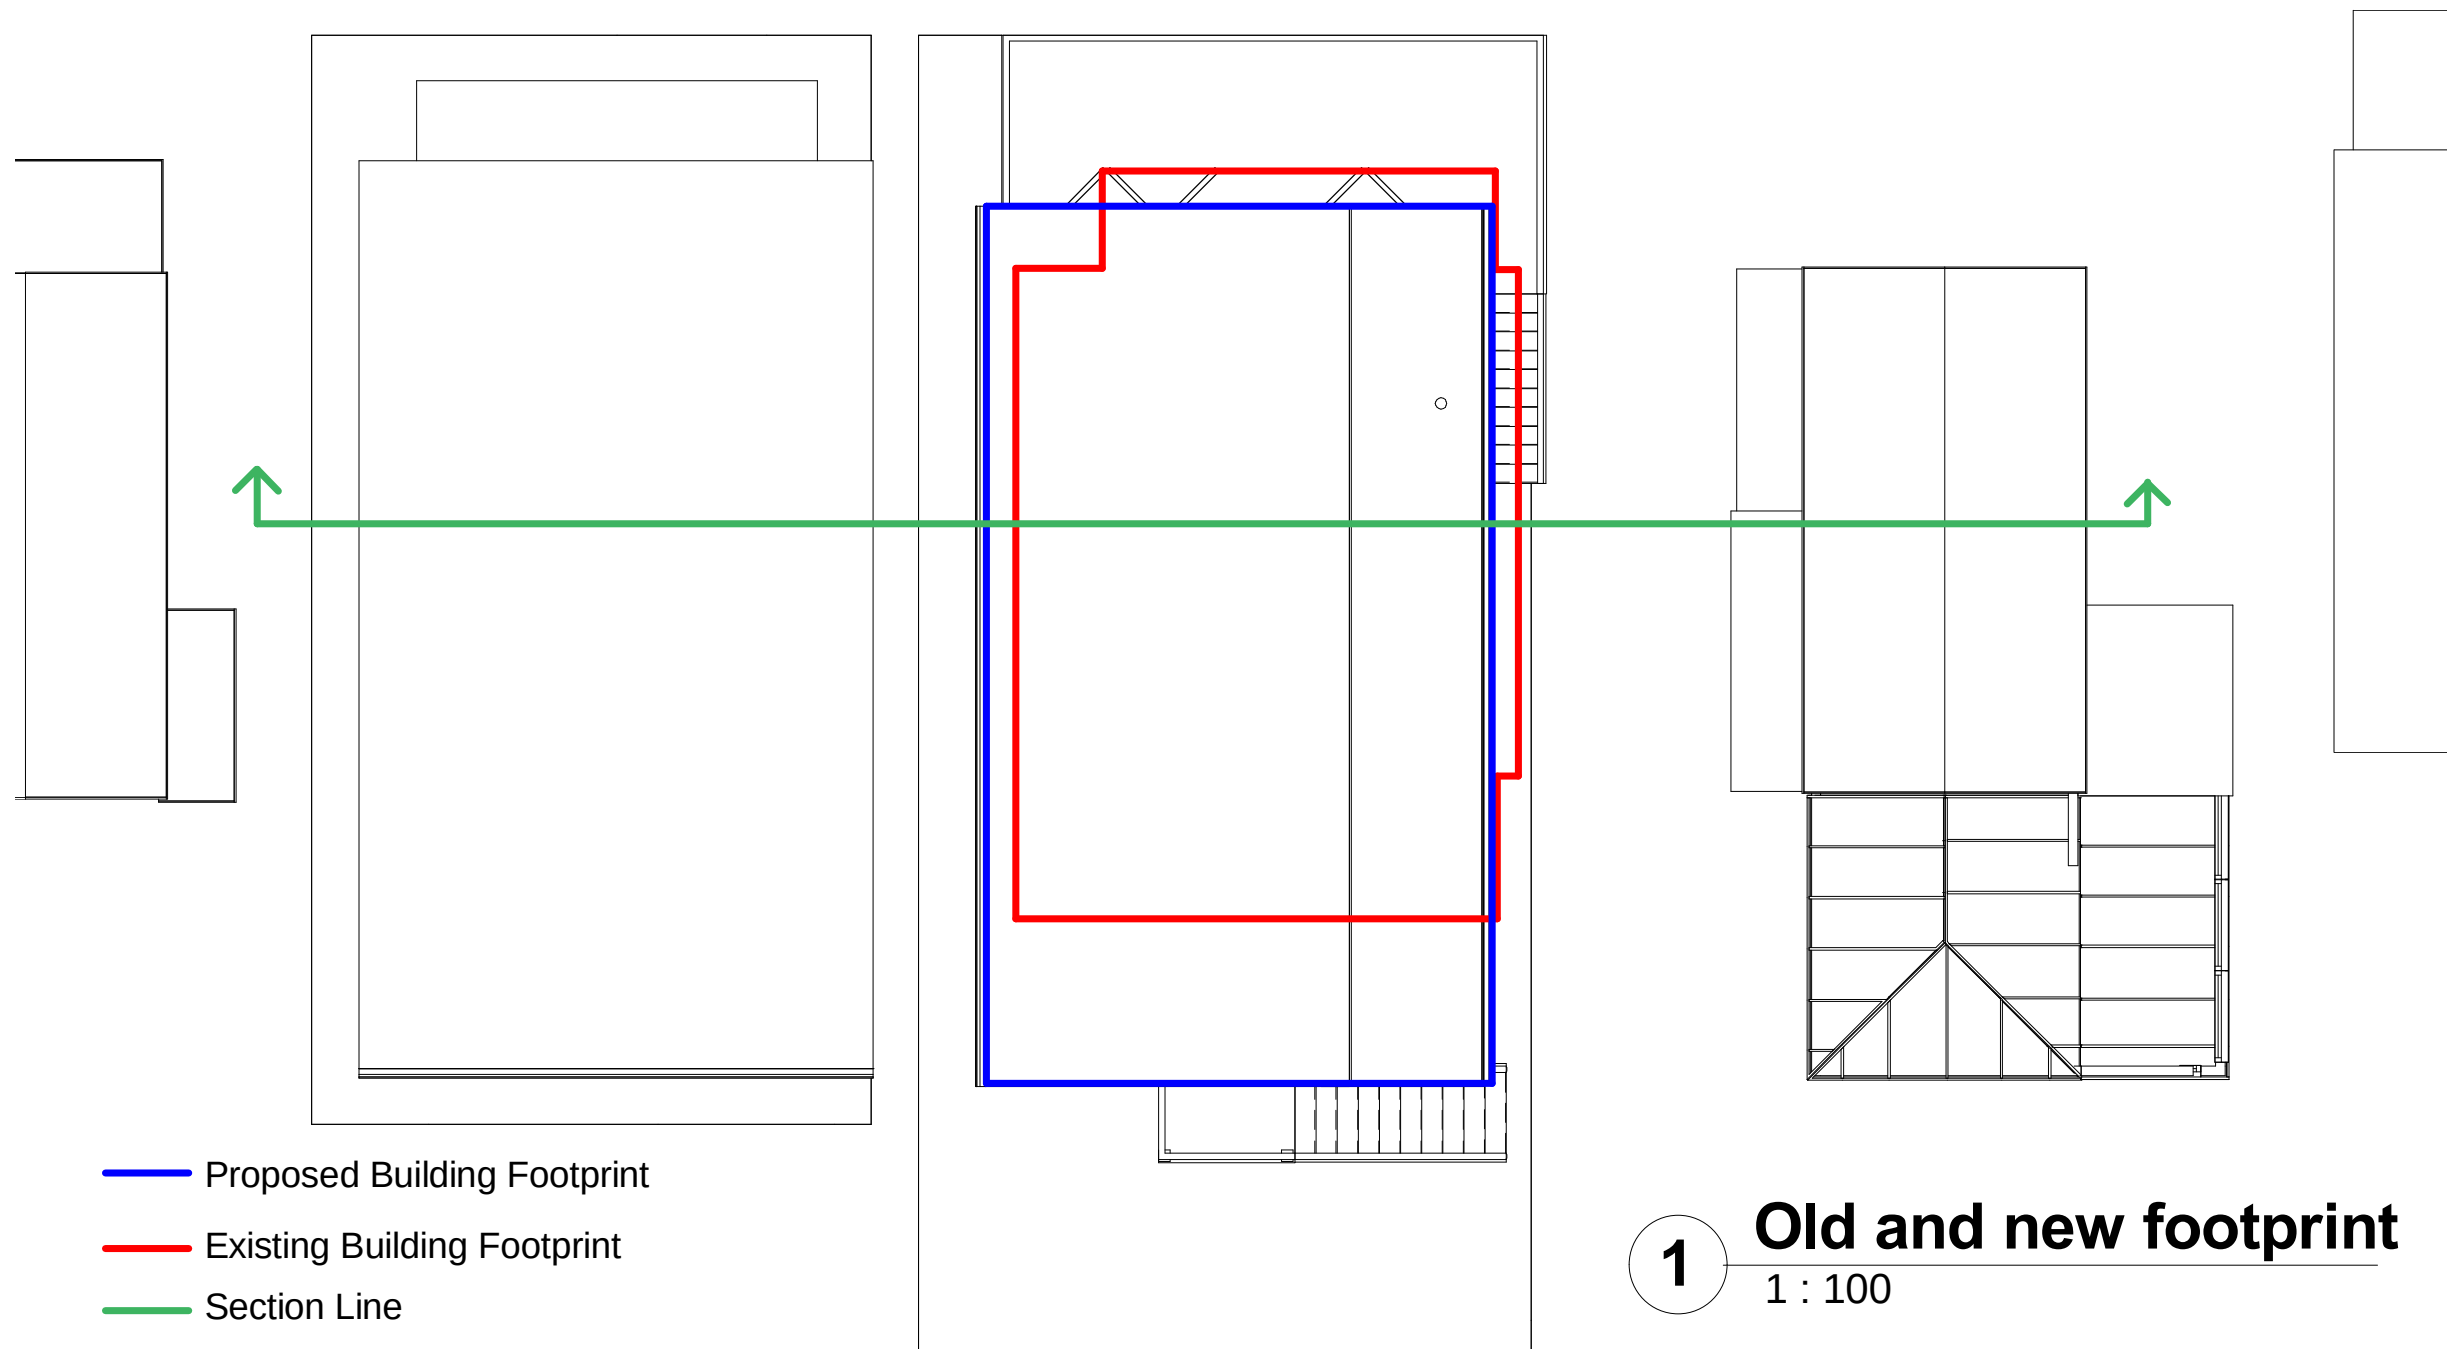

- Proposed Building Footprint
- Existing Building Footprint
- Section Line

**1 Old and new footprint**  
1 : 100

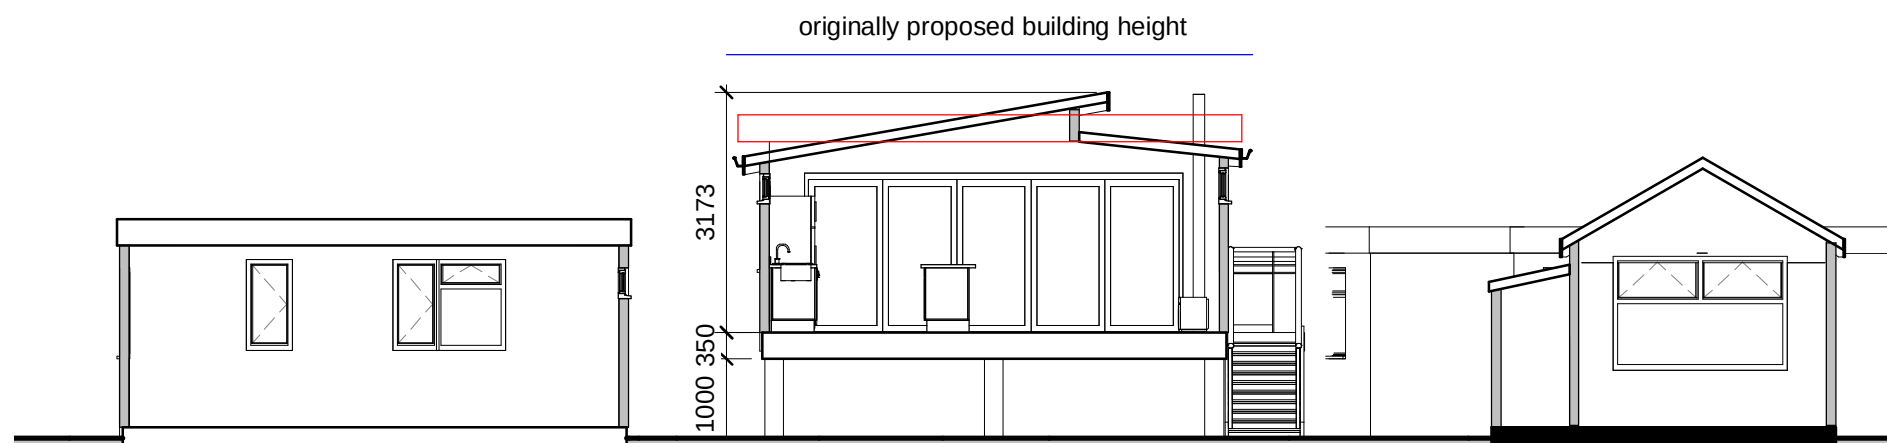

**2 Site / Building Section**  
1 : 100

**IJ Murray  
Associates Ltd**



**CIAT**  
REGISTERED PRACTICE

www.ijma.co.uk

I J Murray Associates Ltd  
200 Seafront  
Hayling Island  
Hampshire  
PO11 9HR  
Phone 07779 246915  
e-mail ian@ijma.co.uk

These drawings are the  
property of IJ Murray  
Associates Ltd and should  
not be reproduced or used in  
any way without the  
permission of a Director of  
IJ Murray Associates Ltd

These drawings are for planning and building regulation  
purposes only and are not for construction. All dimensions  
should be checked on site before work commences

**Mr & Mrs Spraggs**  
**38 The Kench HI**  
**Proposed Building V6**

**Building Footprint & Section**

|                |                |         |
|----------------|----------------|---------|
| Project number | Project Number | A107.4  |
| Date           | Issue Date     |         |
| Drawn by       | Author         |         |
| Checked by     | Checker        | Scale   |
|                |                | 1 : 100 |