


Legend:	
①	Note Marker
—	Cladding Remnants
	Brickwork

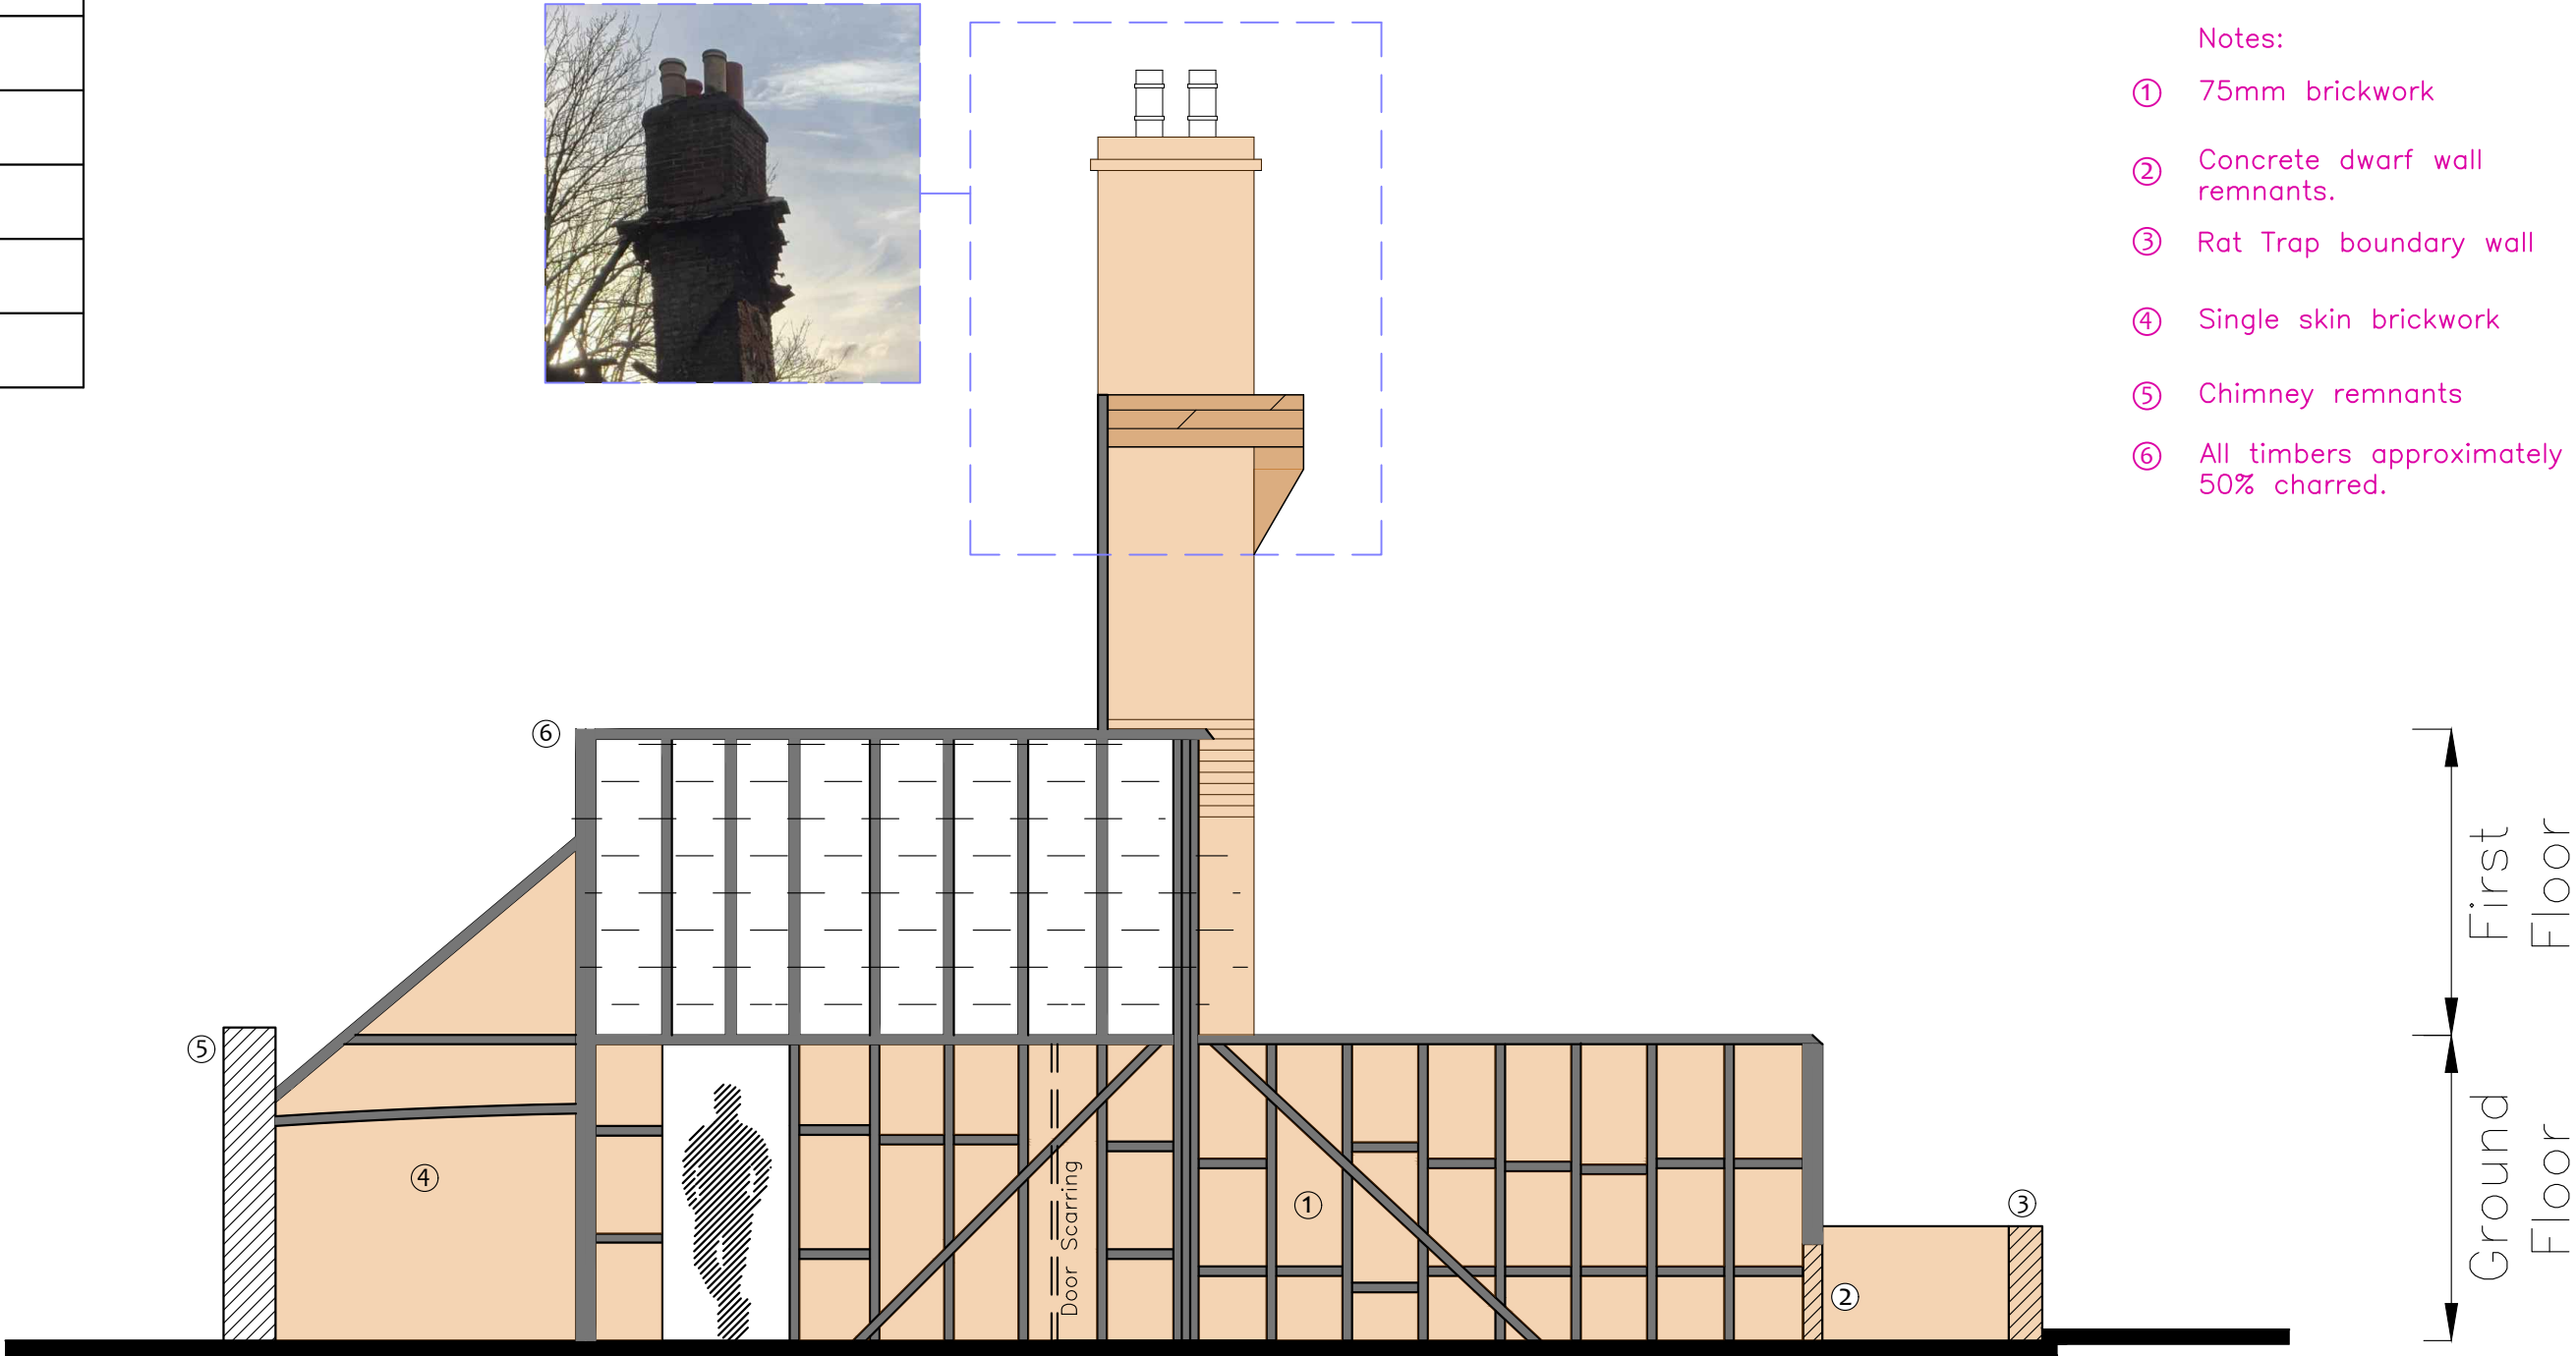

59&61 Langstone Rd, Havant, Hampshire PO9 1RB	South Internal Elevation: Post Fire Damage				CAD Critchley Architecture And Design Ltd. Contact: 02392 474 919 info@caad.online The Old Brewery,15E South Street, Havant, PO9 1BU		Scale A1=1:25, A3=1:50 Drawn SAR Date 29/01/19
	Revisions	a) Note/Date/Initial	b)	c)			19008-615 0
		5m		10m		15m	20m