


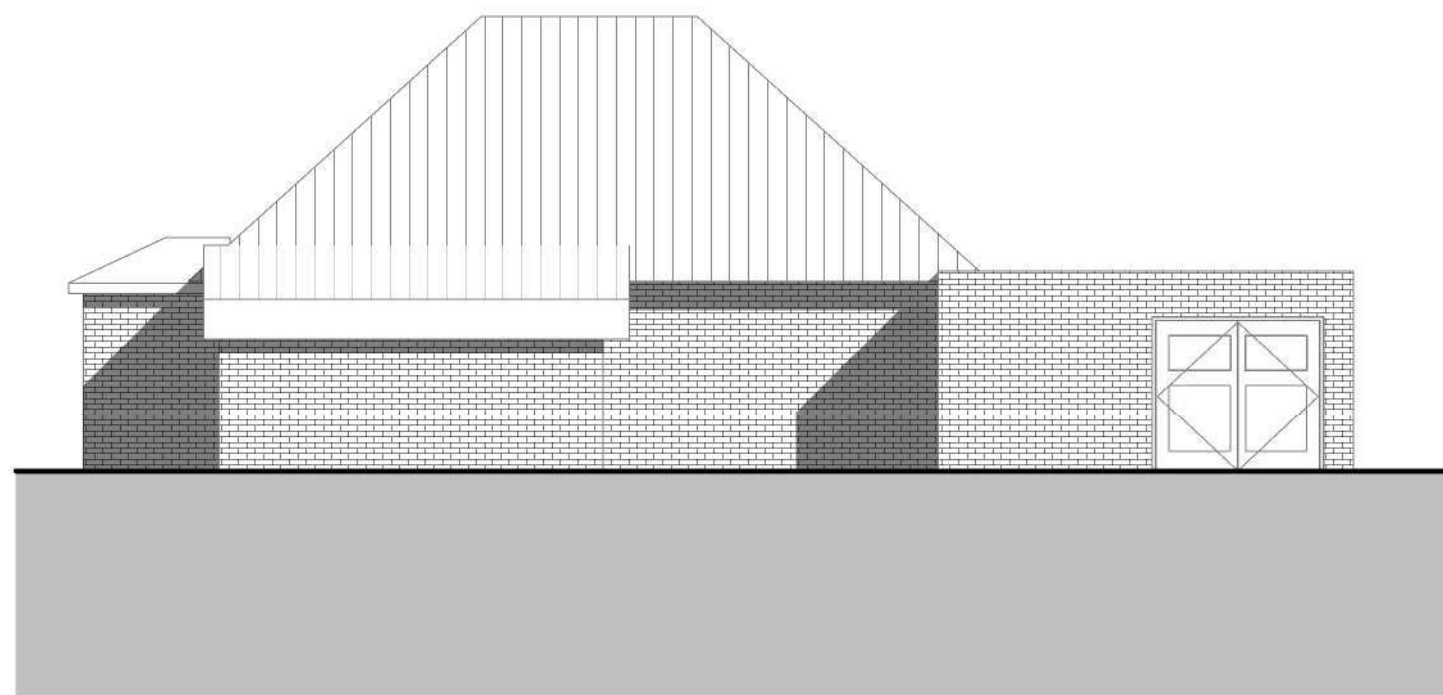

1 North
1 : 100

Existing North (Rear) Elevations

Proposed North (Rear) Elevation


Proposed South (Front) Elevation



Existing South (Front) Elevations



2 South
1 : 100

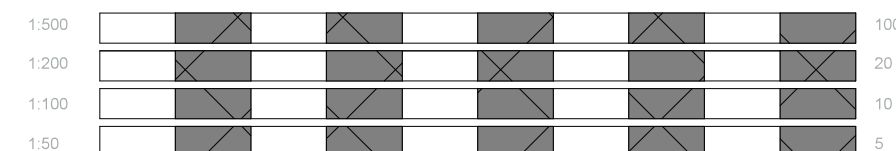

(C) Copyright of Parkers Design (Southern) Limited. Any reproduction of these drawings will require written authority from the copyright owner.

Parkers Design Limited - The Studio @ 90, PO9 2PR

www.pexd.co.uk - info@pexd.co.uk - 07776 008822

PROJECT

18 Manor Way

CLIENT

Crassweller

Date _____

3rd Dec 2018

Scale (@ A3)

1 : 100

SHEET

Elevations N&S

Drawn by

SW

DRAWING NUMBER

P103

Checked by

SR

REV