



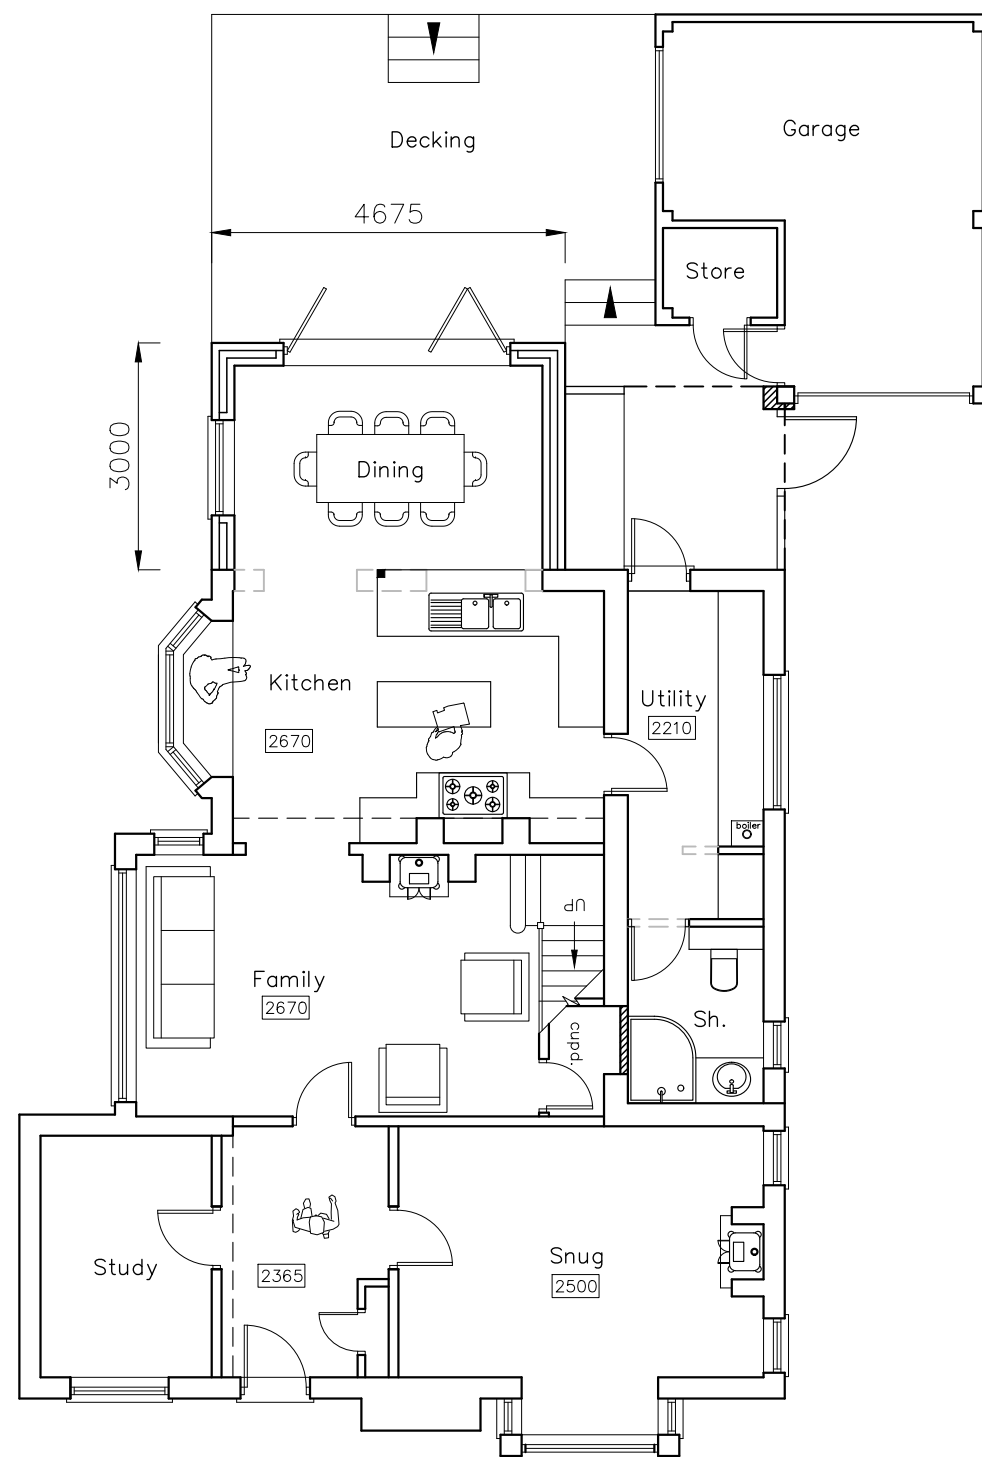

GROUND FLOOR

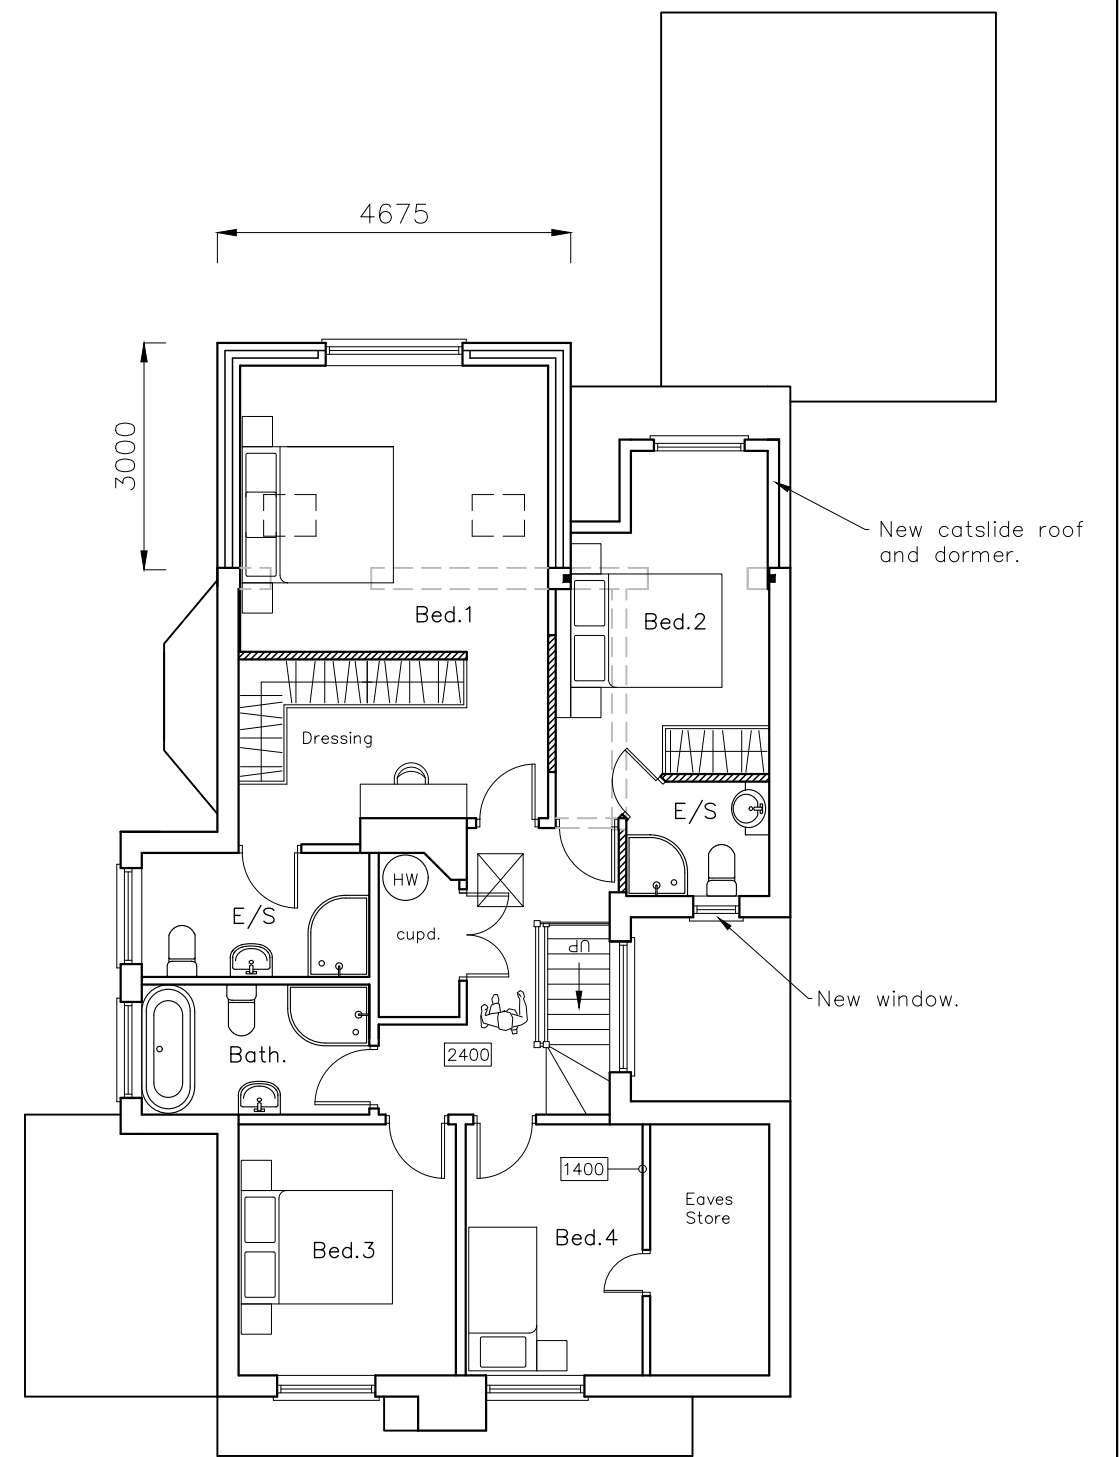

FIRST FLOOR

CAAD

Critchley Architecture And Design Ltd.
Contact: 02392 474 919 | info@caad.online

The Old Brewery, 15E South Street, Havant, PO9 1BU



PROPOSED PLANS

Revisions

- a) Client revisions/25.08.20/JHL
- b) Client revisions/08.09.20/JHL
- c)
- d)

6 Shawfield Road
Havant
P09 2SY

Scale A1=1:50, A3=1:100
Drawn JHL
Date 17/08/2020

20056-401^B

10m

20m

30m

40m