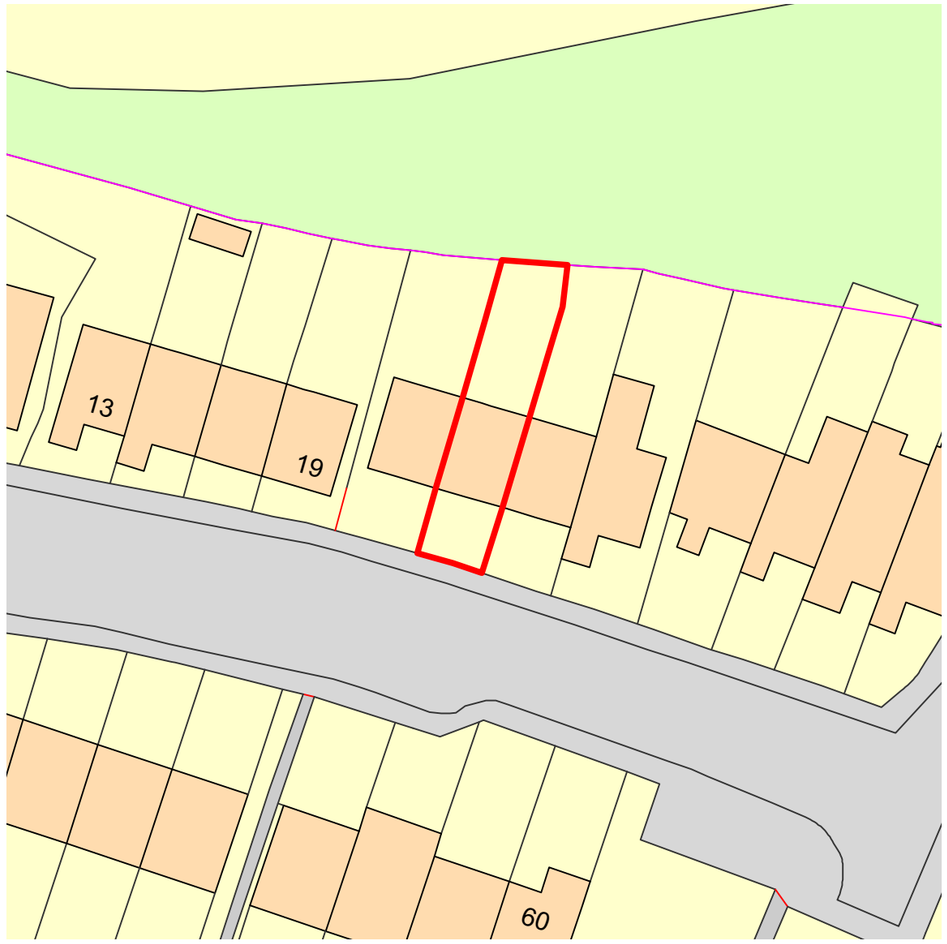

Ordnance Survey, (c) Crown Copyright 2020. All rights reserved. Licence number 100022432

BLOCK PLAN

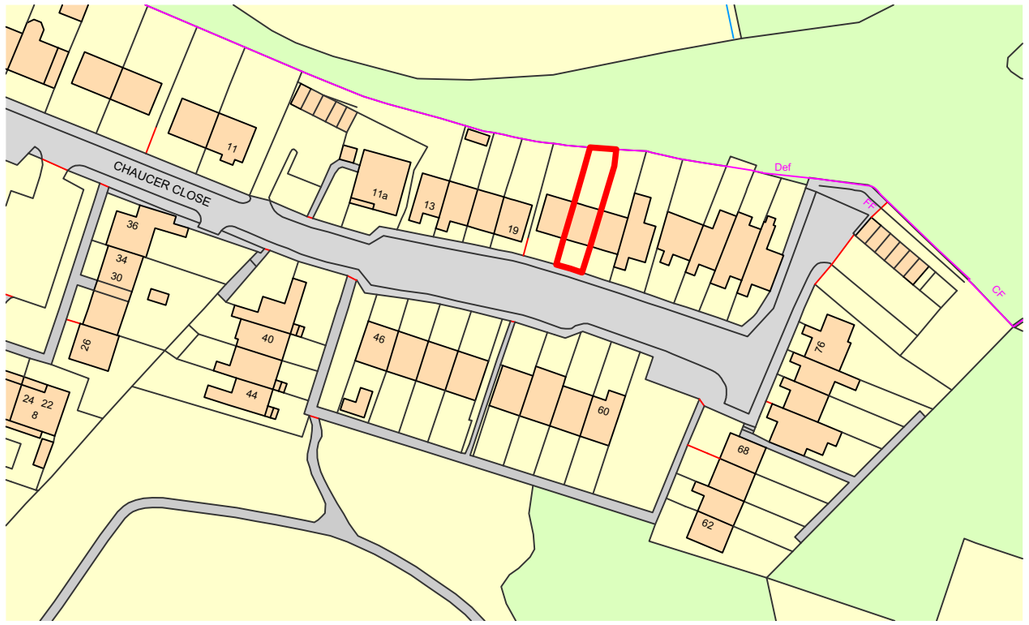

Ordnance Survey, (c) Crown Copyright 2020. All rights reserved. Licence number 100022432

LOCATION PLAN

FRONT ELEVATION

LOCATION AND BLOCK PLANS

N

0 25 50 75 100 125 150 M

Scale 1:1250 at A3

0 10 20 30 40 50 60 M

Scale 1:500 at A3

PLANNING KEY

Outline of the Project Site

Kendall Kingscott

Chartered Architects
Chartered Building Surveyors
Interior Designers
CDM Services

3 GP Centre, Yeoman Road,
Ringwood, Hampshire, BH24 3FF

+44 (0)425 472 833
www.kendallkingscott.co.uk

Rev	Date	By	Ap	Note
P1	12/11/2020	JG	DM	Planning Issue.

Project: Appraisal of Structural Proposals		Drawing Title: Location and Block Plan	
Client: The Guinness Partnership		Project Number: 200656	Drawing Number: -1100
Revision: P1			
Scale: 1:1250	Paper Size: ISO A3	Filename: 200656.vwx	
Date: 02/11/2020	Drawn: JG	Checked: DM	Purpose/Status: PLANNING

© Copyright
Do not scale this drawing
Check all dimensions and levels on site
Only to be used on the site for which designed. The electronic transmission of designs/information contained in this drawing is carried out entirely at the User's risk and Kendall Kingscott Ltd. will have no liability for any errors or inaccuracies arising therefrom. The production of amended or updated information from the said designs/information by the User is entirely the responsibility of the User and Kendall Kingscott Ltd. shall have no responsibility in respect thereof whatsoever.