


Section D
Scale: 1:500 @ A1

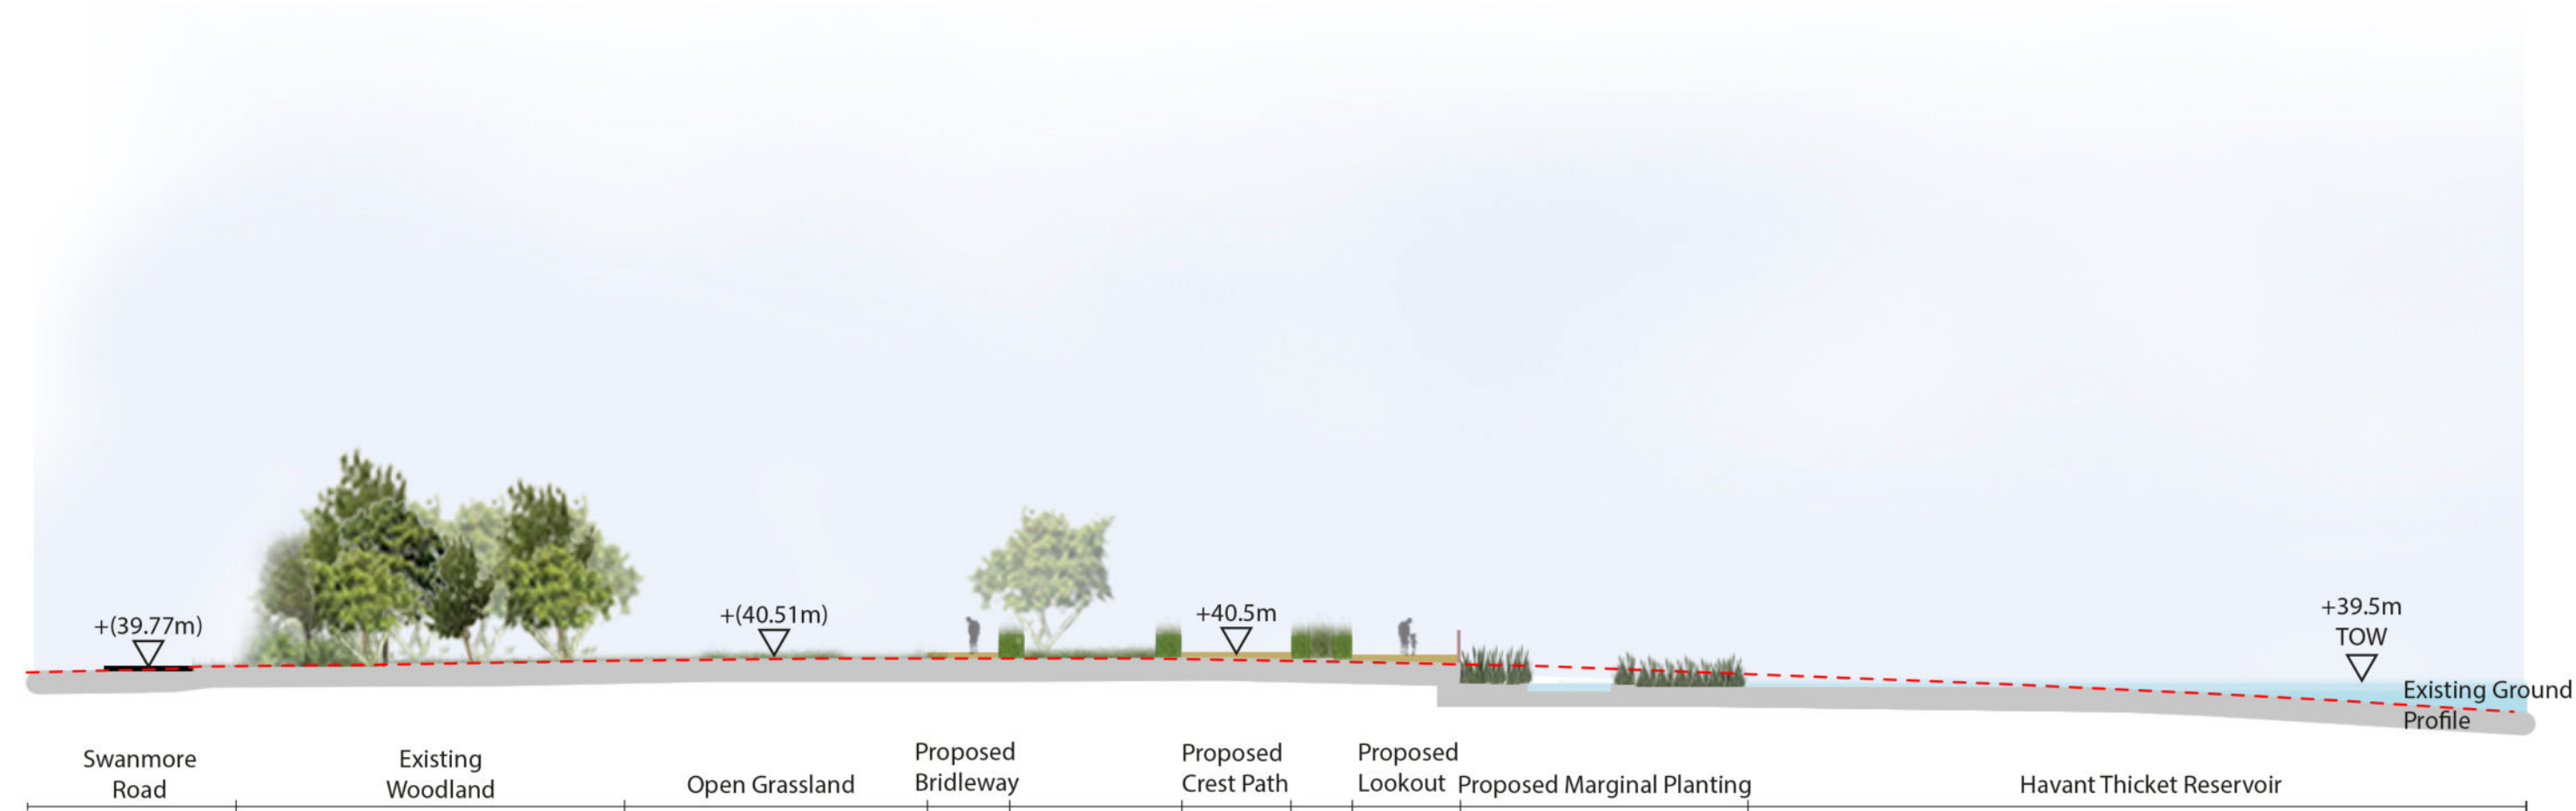


Section E
Scale: 1:500 @ A1



Notes:

Levels
Existing Levels +(39.3m)
Proposed Levels +40.5m

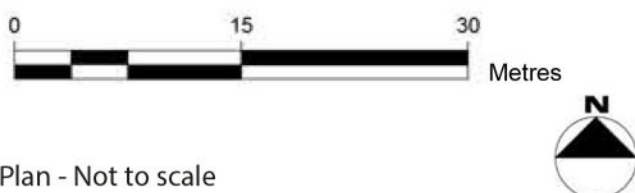

Location Plan - Not to scale



SAFETY, HEALTH AND ENVIRONMENTAL INFORMATION

In addition to the hazards/risks normally associated with the types of work detailed on this drawing, note the following significant residual risks (Reference shall also be made to the design hazard log).

Construction
(Enter "None" if applicable)

Maintenance / Cleaning
(Enter "None" if applicable)

Use (Enter "None" if applicable)

Decommissioning / Demolition
(Enter "None" if applicable)

P03	IC	JM	LB	JF	FOR PLANNING	05/11/2018
P02	IC	JM	WR	JF	FOR PLANNING	03/08/2018

P01 S0	IC	JM	WR	KO	FOR PLANNING	22/05/2018
Rev. Status	Dm Bv	Ckd Bv	Rev Bv	Auth Bv	Description	Date

ATKINS

Member of the SNC-Lavalin Group

Aztec West
500 Park Avenue
Almondsbury
Bristol
BS32 4RZ

Tel: +44 (0)1454 662000
Fax: +44 (0)1454 663333
www.atkinsglobal.com

Copyright © Atkins Limited (2020)

Drawing Suitability: For Planning	Status: S2
---	----------------------

Contractors Drawing Number:

HTR	-	ATK	-	ZZ	-	ZZ	-	DR	-	L	-	0020
Project		Originator		Volume		Location		Type		Role		Number

Telephone: Havant (023) 9249 9888
Fax: Havant (023) 9245 3632
Website: www.portsmouthwater.co.uk
Registered Office: PO Box 8 West Street
Havant Hampshire PO9 1LG
REGISTERED IN ENGLAND No. 2536455



Project Ref. No: HTR	Sheet: 1 of 1	Scale: 1:500	Sheet Size: A1
-------------------------	------------------	-----------------	-------------------

Project Title:

HAVANT THICKET
RESERVOIR

Drawing Title: **Landscape Section D & E**

Portsmouth Water Drawing Number:	Rev: P03
----------------------------------	-------------

Reproduced by permission of Ordnance Survey on behalf of HMSO
© Crown Copyright and database right 2020. All rights reserved.
Ordnance Survey Licence Number 100018036.