


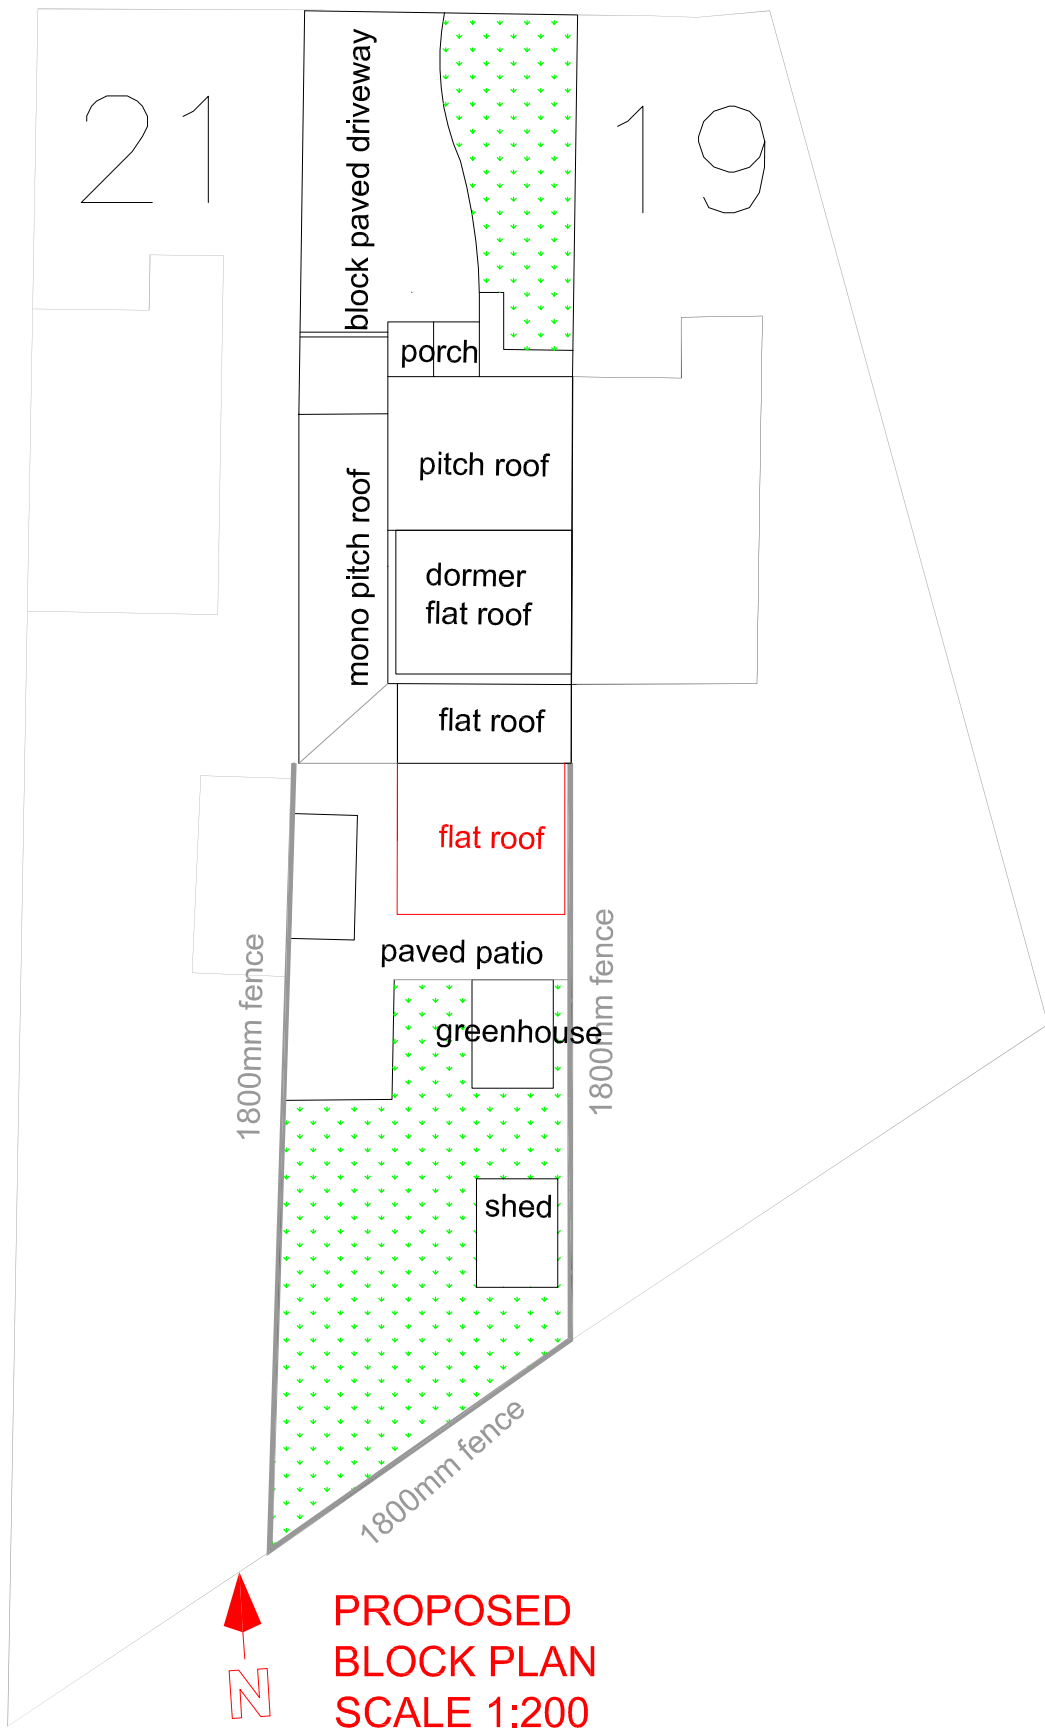

© Crown Copyright Licence number 100047474

All new works to have
materials/colour to match
existing

Client
MR D. FLOYD 20 BEDFORD CLOSE WARBLINGTON HAVANT PO9 2TP
Drawing title
PLANNING APPLICATION FOR REAR ROOF EXTENSION
Scale
1:100/200/1250
Date
10/9/20