



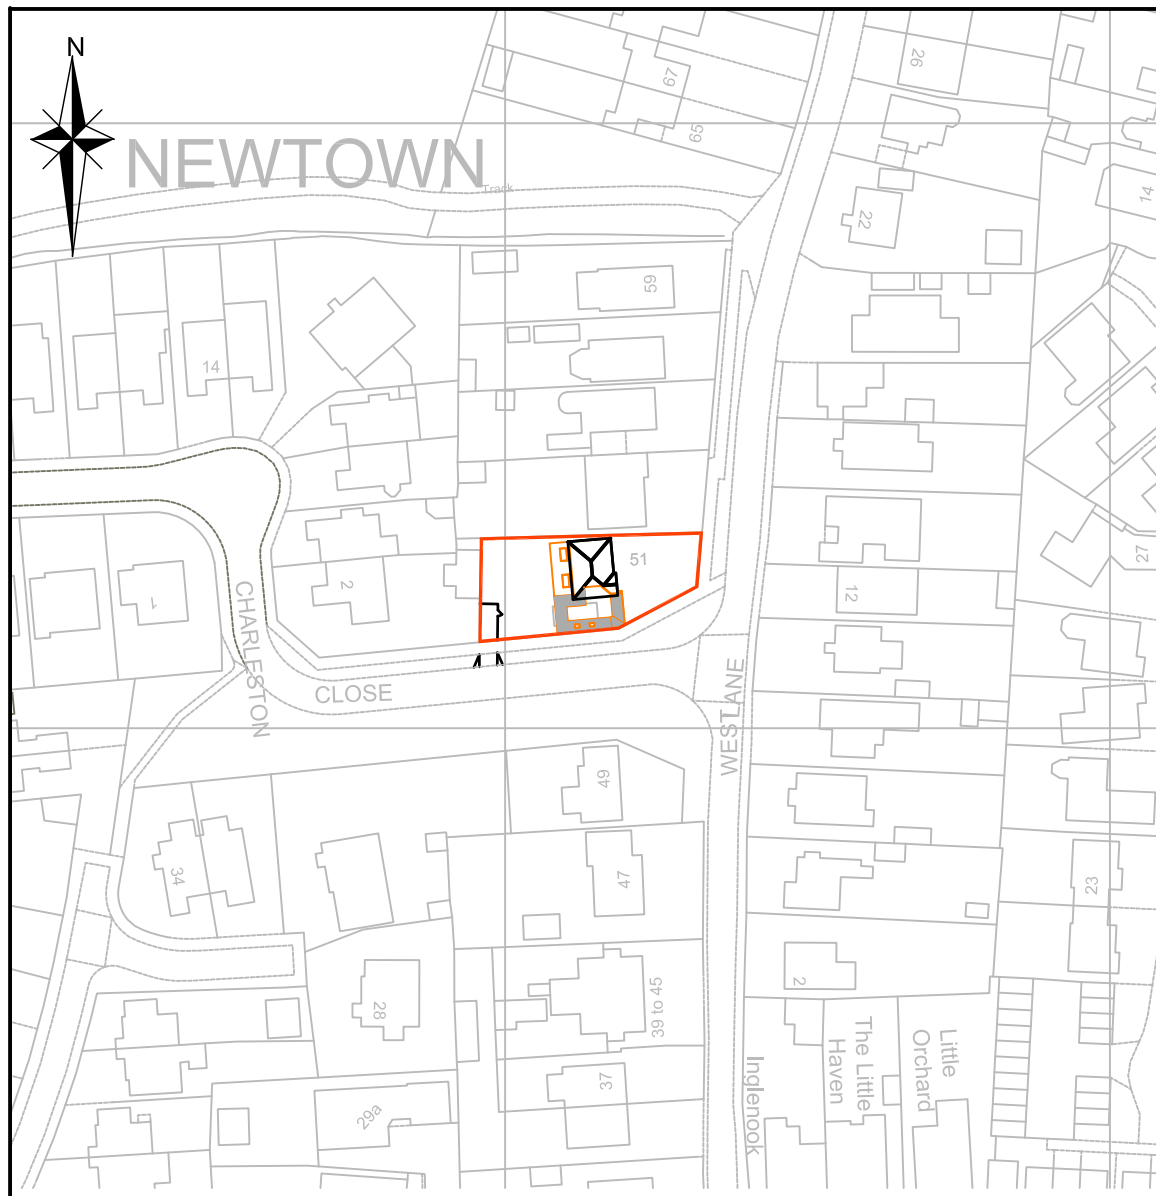

OS Serial No OI 1394734

Mapping supplied by:
Latitude Mapping Limited

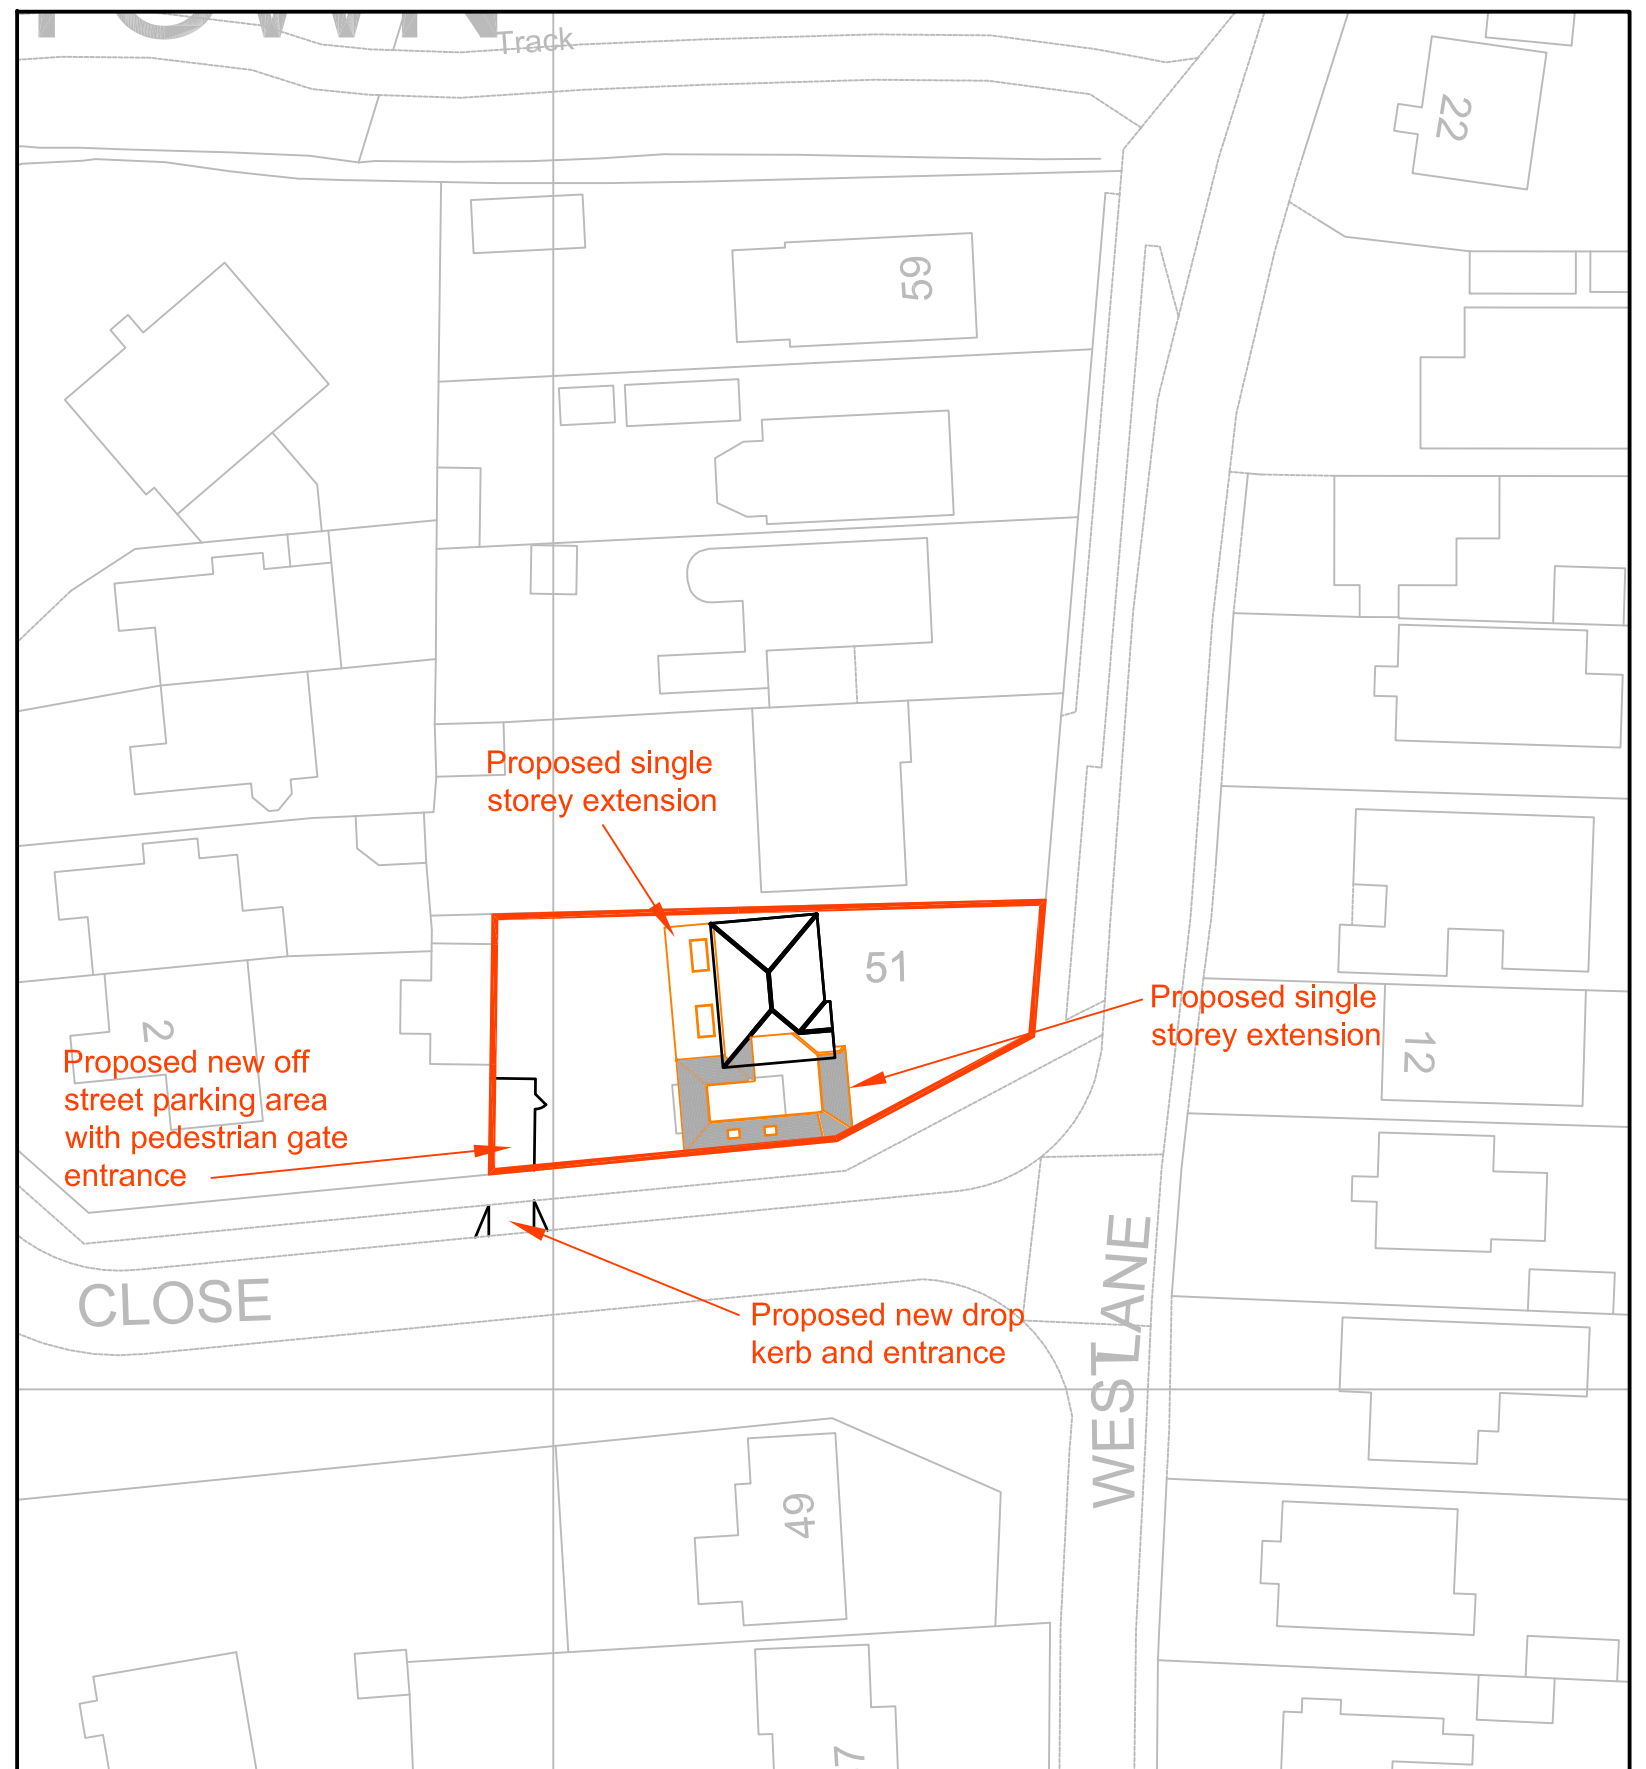

Architectural & Civil Engineering Design
143 Station Road, Liss, Hants. GU33 7AJ
Tel 01730 894988
e-mail: enquiries@acedesigns-ltd.co.uk
www.ace-designs.co.uk

Job Title
**Proposed extensions and alterations
at 51 West Lane, Hayling Island**

Drawing Title
Site and Block Plan

Client
Mrs S Davey

Scale
1/1250:1/500@A3

Drawn
EV

Job No
200901

Date
Sept 20

Checked
GG

Drawing No
200901

Designed
GG

Approved

Rev