




PHYSICAL SCALE IN METERS @ 1:100

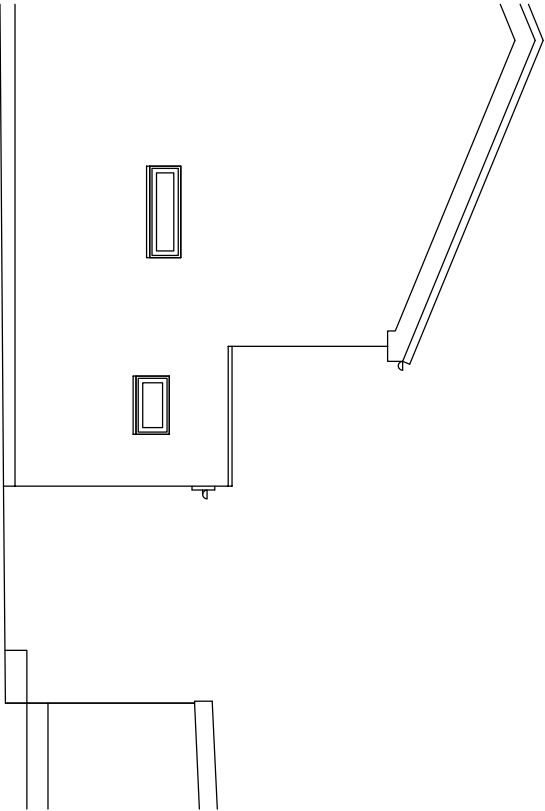

Existing East

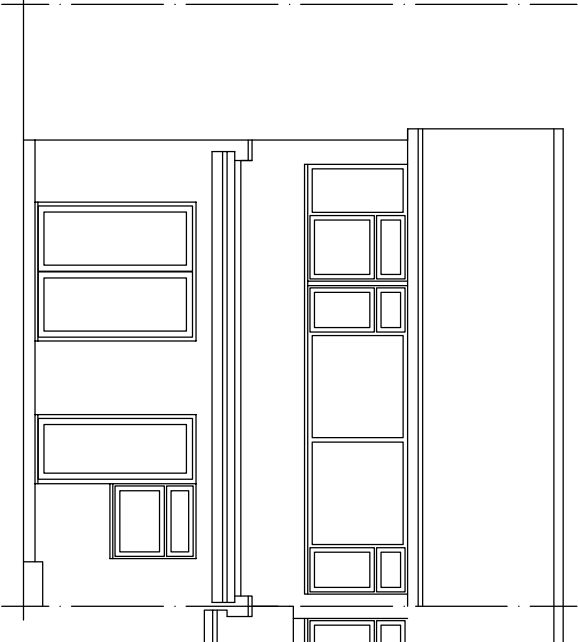


Existing North

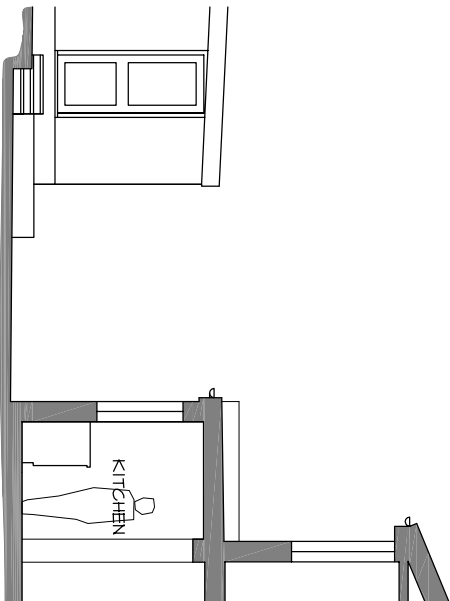

Existing West/Section

NOTES:
This drawing has been produced solely for PLANNING/DESIGN.
Do not Scale from this Drawing except for planning purposes.
Any drainage shown is presumed and to be checked on site before commencement of works.
This drawing is the copyright of MF Designs Ltd.

Existing Ground

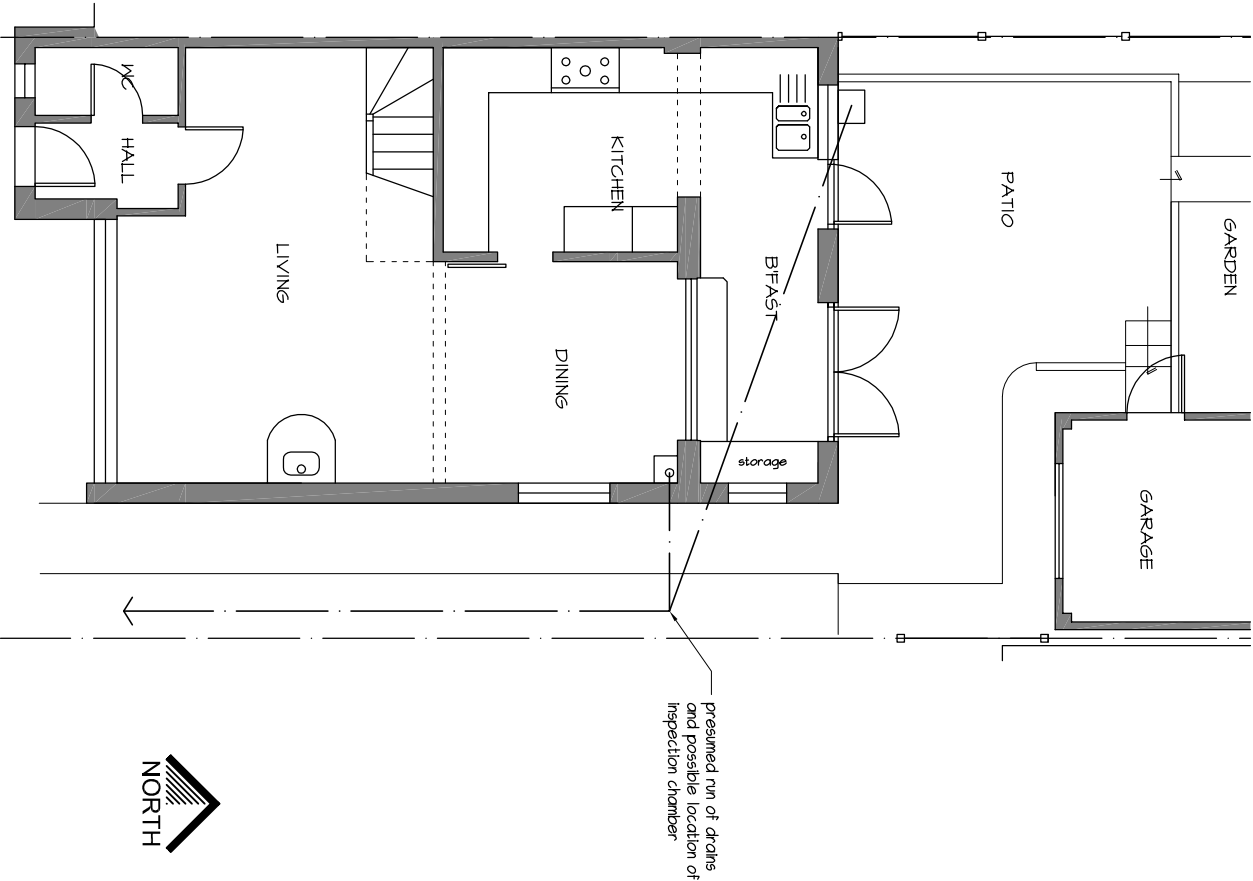

EXISTING SURVEY - 67 Wraybury Park Drive, Emsworth. PO10 7UU

mf designs ltd

Chartered Architects



36 Grove Road • Havant • Hampshire • PO9 1AR

t/f 02382 470967

Director: Martin Farrer RIBA • Co Registration No.4507379

e admh@mfdesigns.org.uk

Date: Sep 2020

Job No: 3251

Scale: 1:100

Dwg No: EX_01