


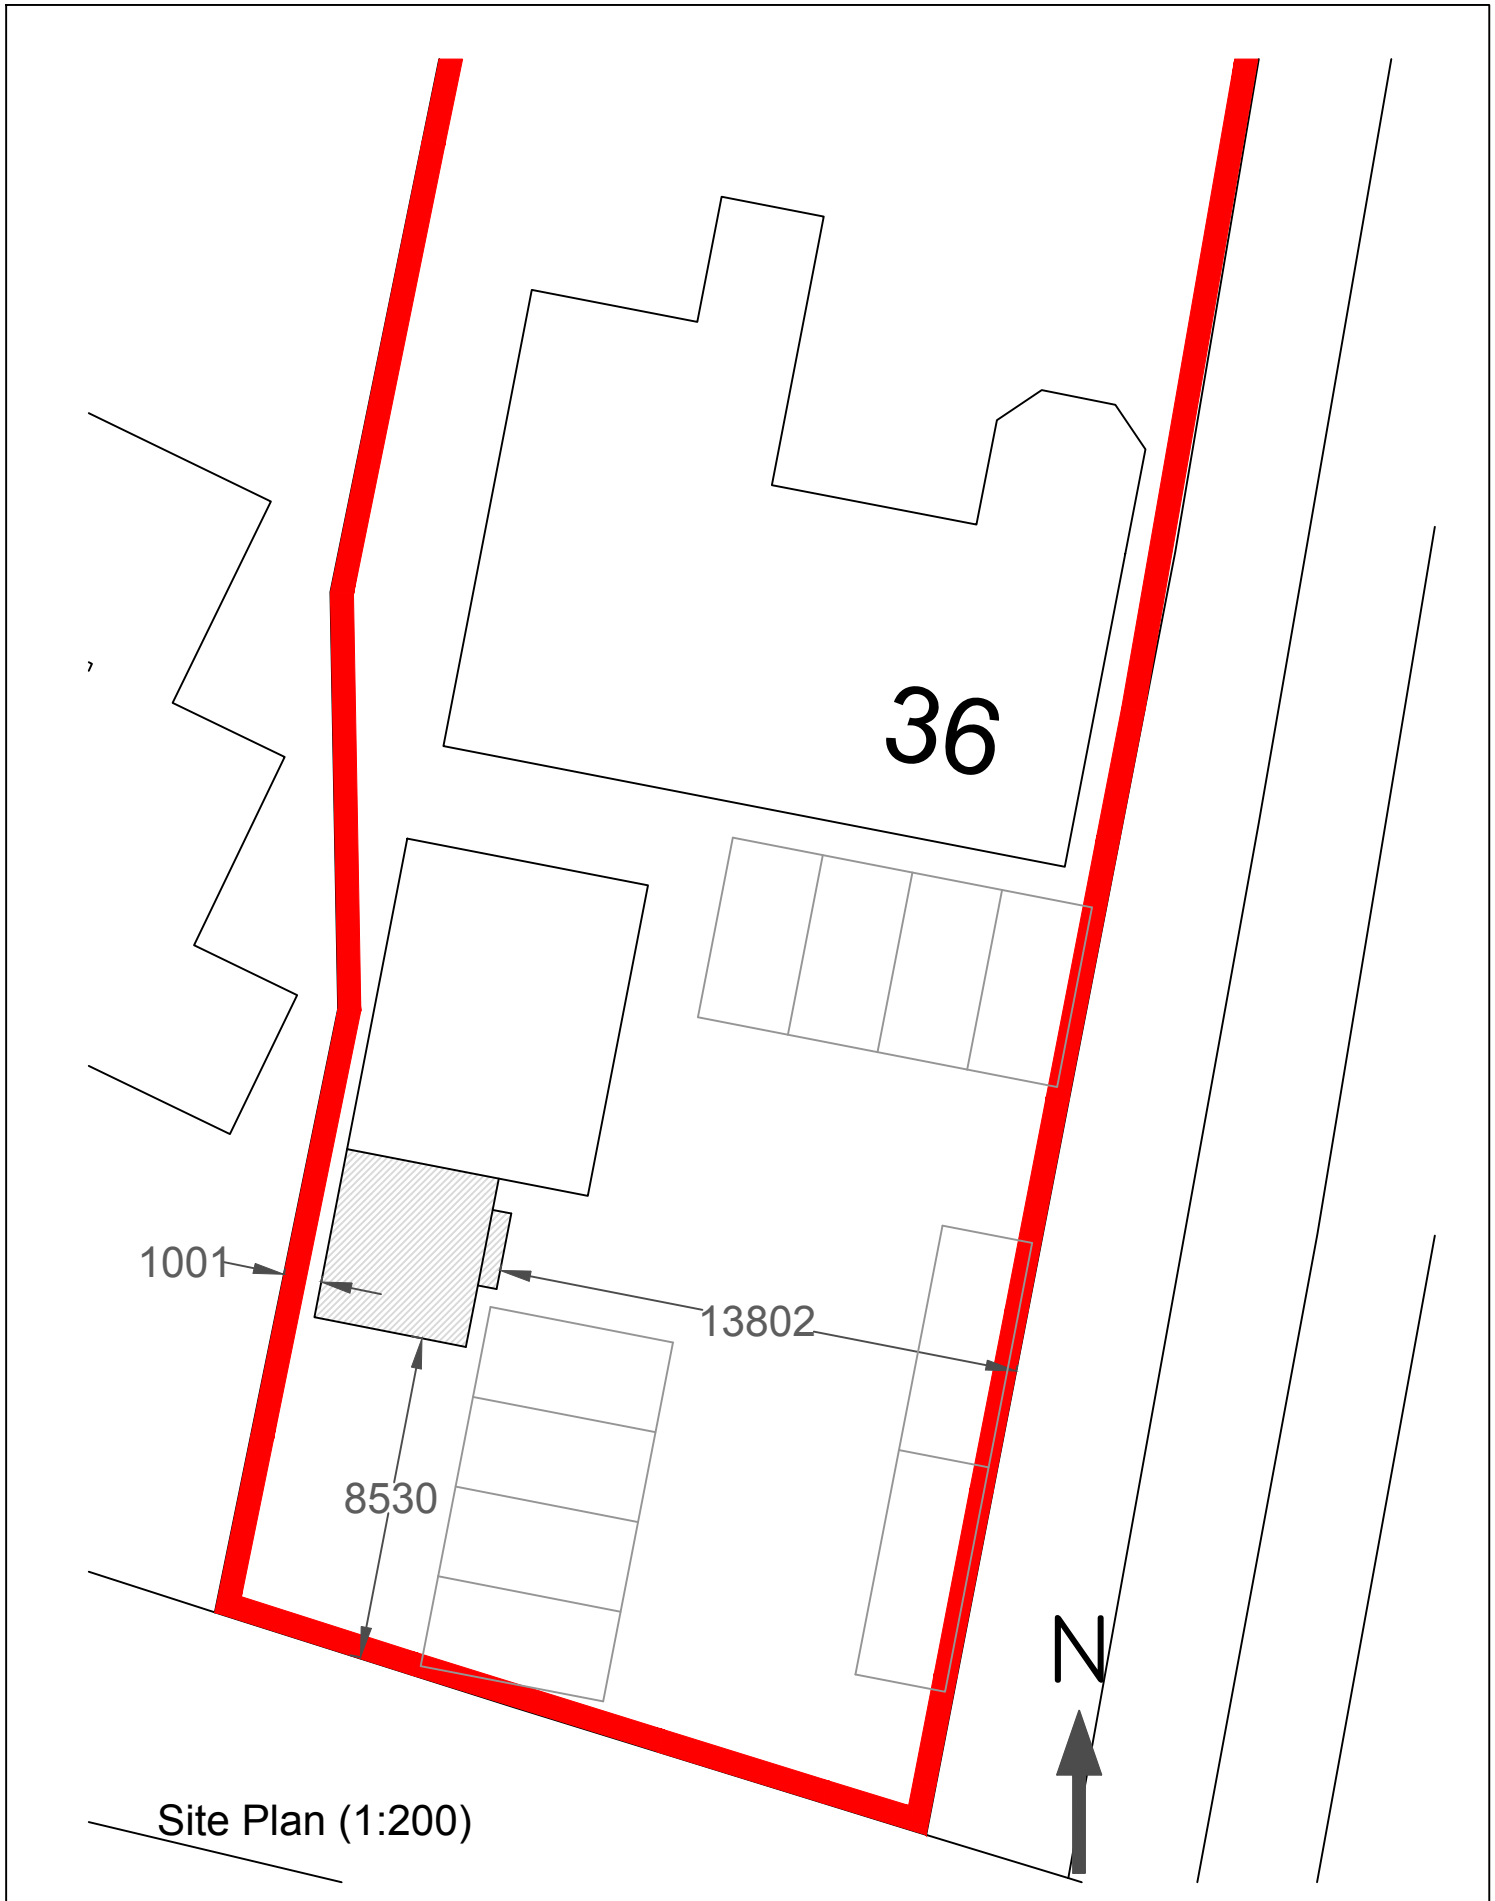

All dimensions to be checked on site prior to commencement of work, except for planning purposes.

This drawing is the copyright of

Inspired Design Studio Ltd.

and may not be copied, altered or reproduced in any way without written authority.

Client: Ms K Cross

Project Address:

Cockle Warren Cottage Hotel
36 Seafront
Hayling Island
Hampshire
PO11 9HL

Drawing Title:

Site Parking Plan

Drawing Number: 1258.02

Scale: As stated @ A4

Date: 25.09.2020