


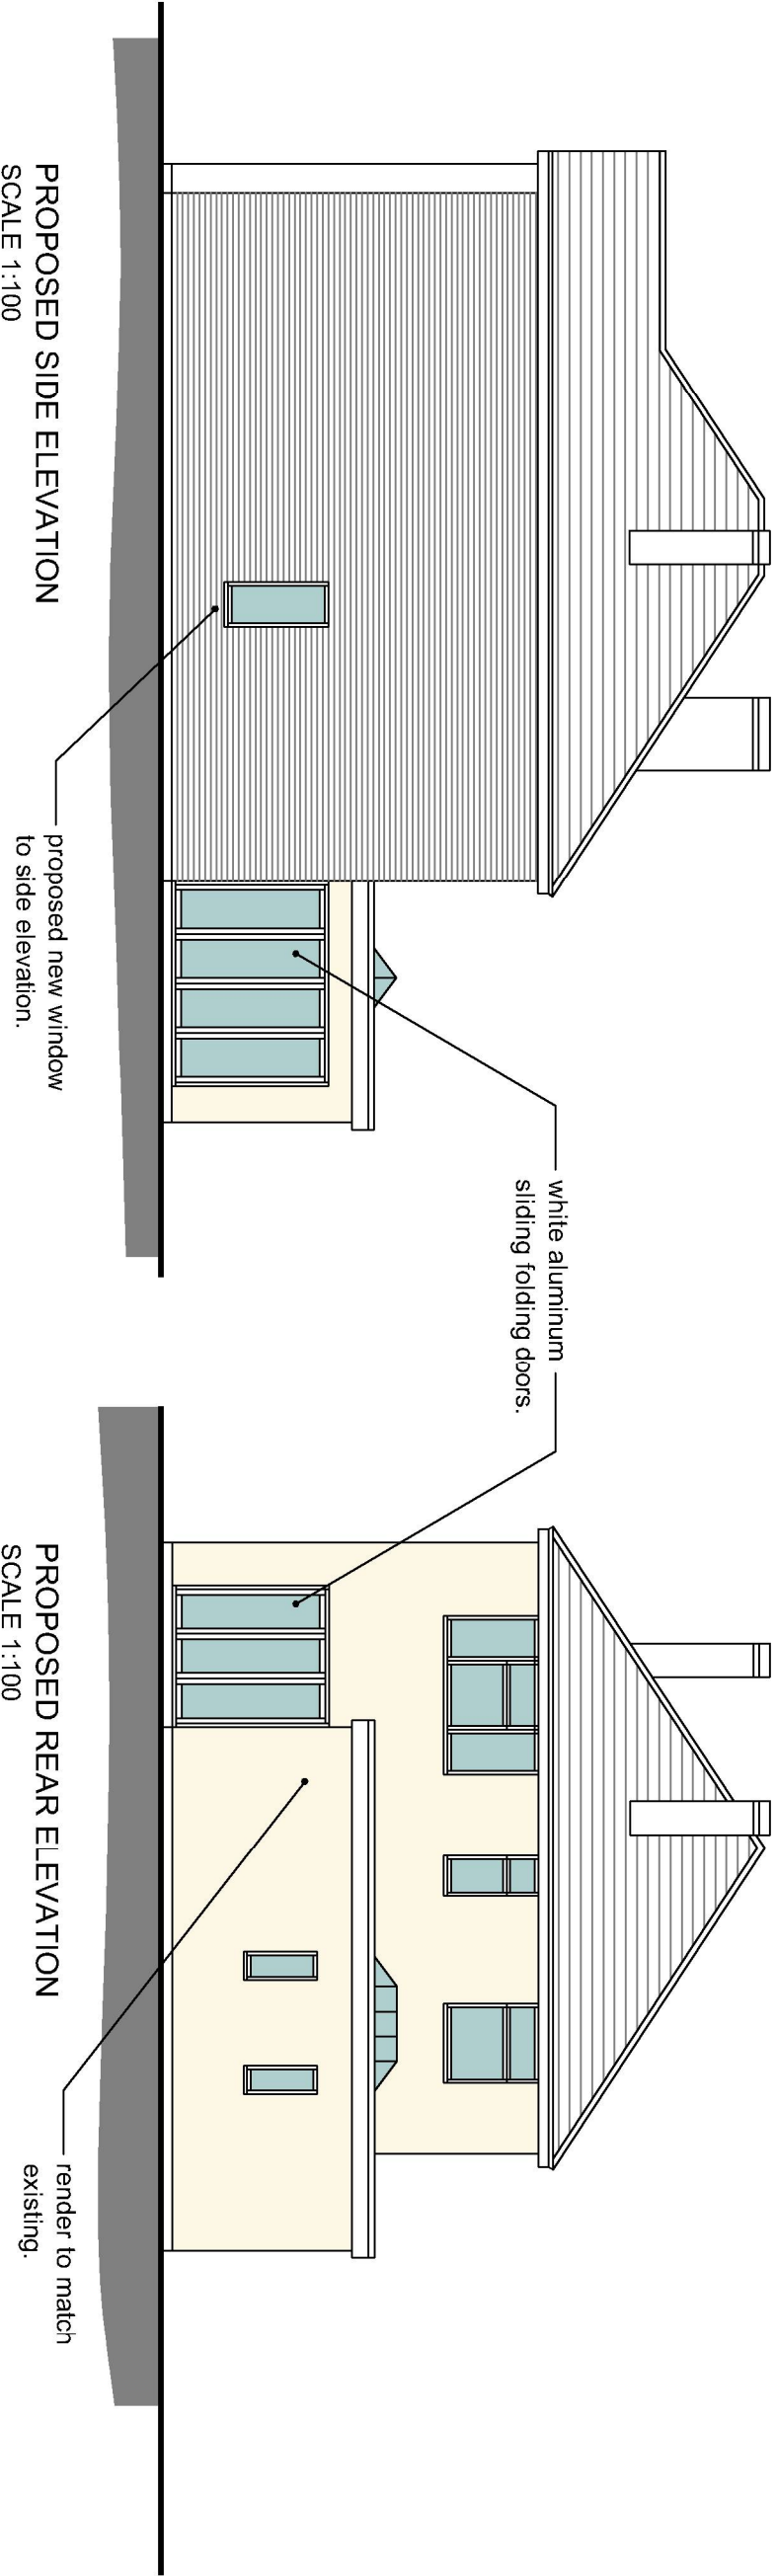

Note: Do not Scale from this Drawing (except for planning approval). All dimensions are in millimetres and to be checked on site. All Dimensions relating to subcontractors or suppliers work must be checked and agreed between the main contractor and the sub-contractors and suppliers.									
DRAWING TITLE - PLANNING APPLICATION - PROPOSED ELEVATIONS				DATE - Oct 2020		SCALE - 1:100 @ A3			
				DRN - gp	CHK - -	DRAWING REF - 20167 PL312	Rev -		
CLIENT - Mr & Mrs Carter, 11 Queen Anne's Drive, Bedhampton, Hants.				Gavin Page BA(hons) tel. 07747 011252 email. gavin.page77@gmail.com					
grp architectural design									