
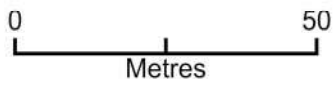


6a Oak Tree Drive PO10 7UJ - Location Plan

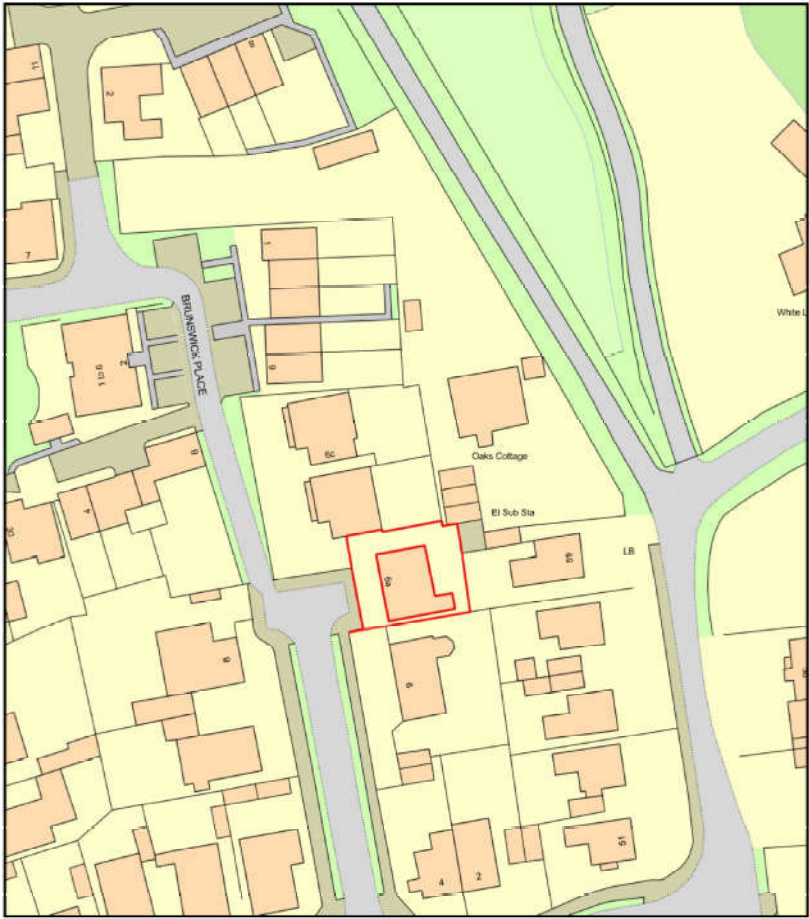

Plan Produced for: Parkers Design  
Date Produced: 22 Jul 2020  
Plan Reference Number: TORQM20204211942620  
Scale: 1:1250 @ A4

© Crown copyright and database rights 2019 OS 100042766

|       |  |  |  |  |  |  |  |  |     |
|-------|--|--|--|--|--|--|--|--|-----|
| 1:500 |  |  |  |  |  |  |  |  | 100 |
| 1:200 |  |  |  |  |  |  |  |  | 20  |
| 1:100 |  |  |  |  |  |  |  |  | 10  |
| 1:50  |  |  |  |  |  |  |  |  | 5   |



|                                       |                     |                        |              |
|---------------------------------------|---------------------|------------------------|--------------|
| PROJECT<br>6a Oak Tree Drive PO10 7UJ | CLIENT<br>B Collins |                        |              |
|                                       | Date                | Issue Date             | Scale (@ A3) |
| SHEET<br>Location                     | Drawn by<br>SW      | DRAWING NUMBER<br>P107 |              |
|                                       | Checked by<br>SR    | REV                    |              |