


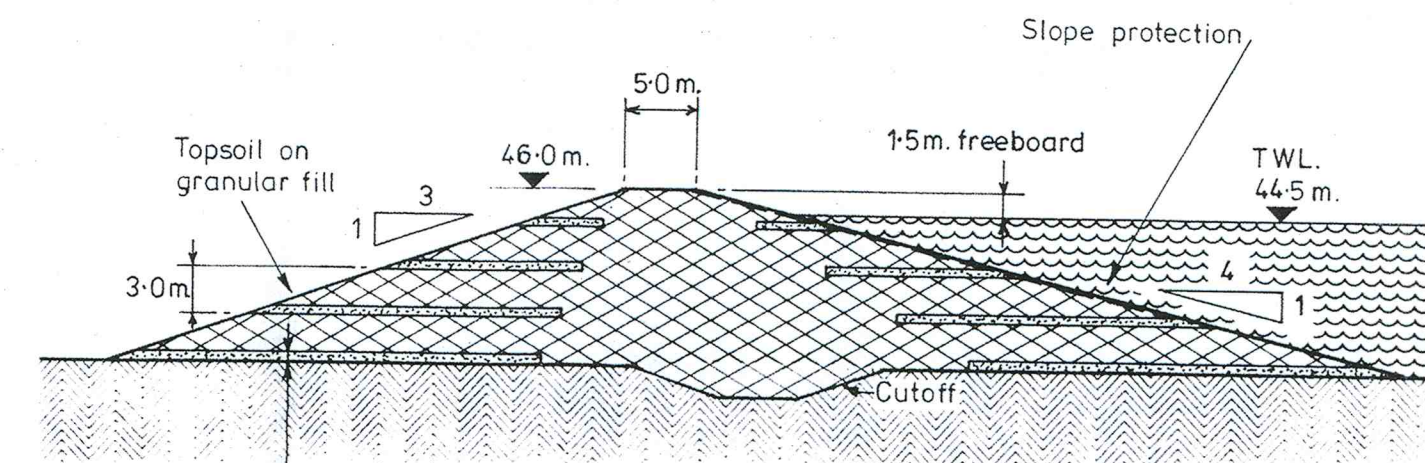

500 mm granular blanket drain
length of each drain to be $\frac{1}{3}$
width of embankment.

TYPICAL SECTION THROUGH EMBANKMENT

RESERVOIR PROPOSAL
FOR SITE 19