


Walls and purlins positions

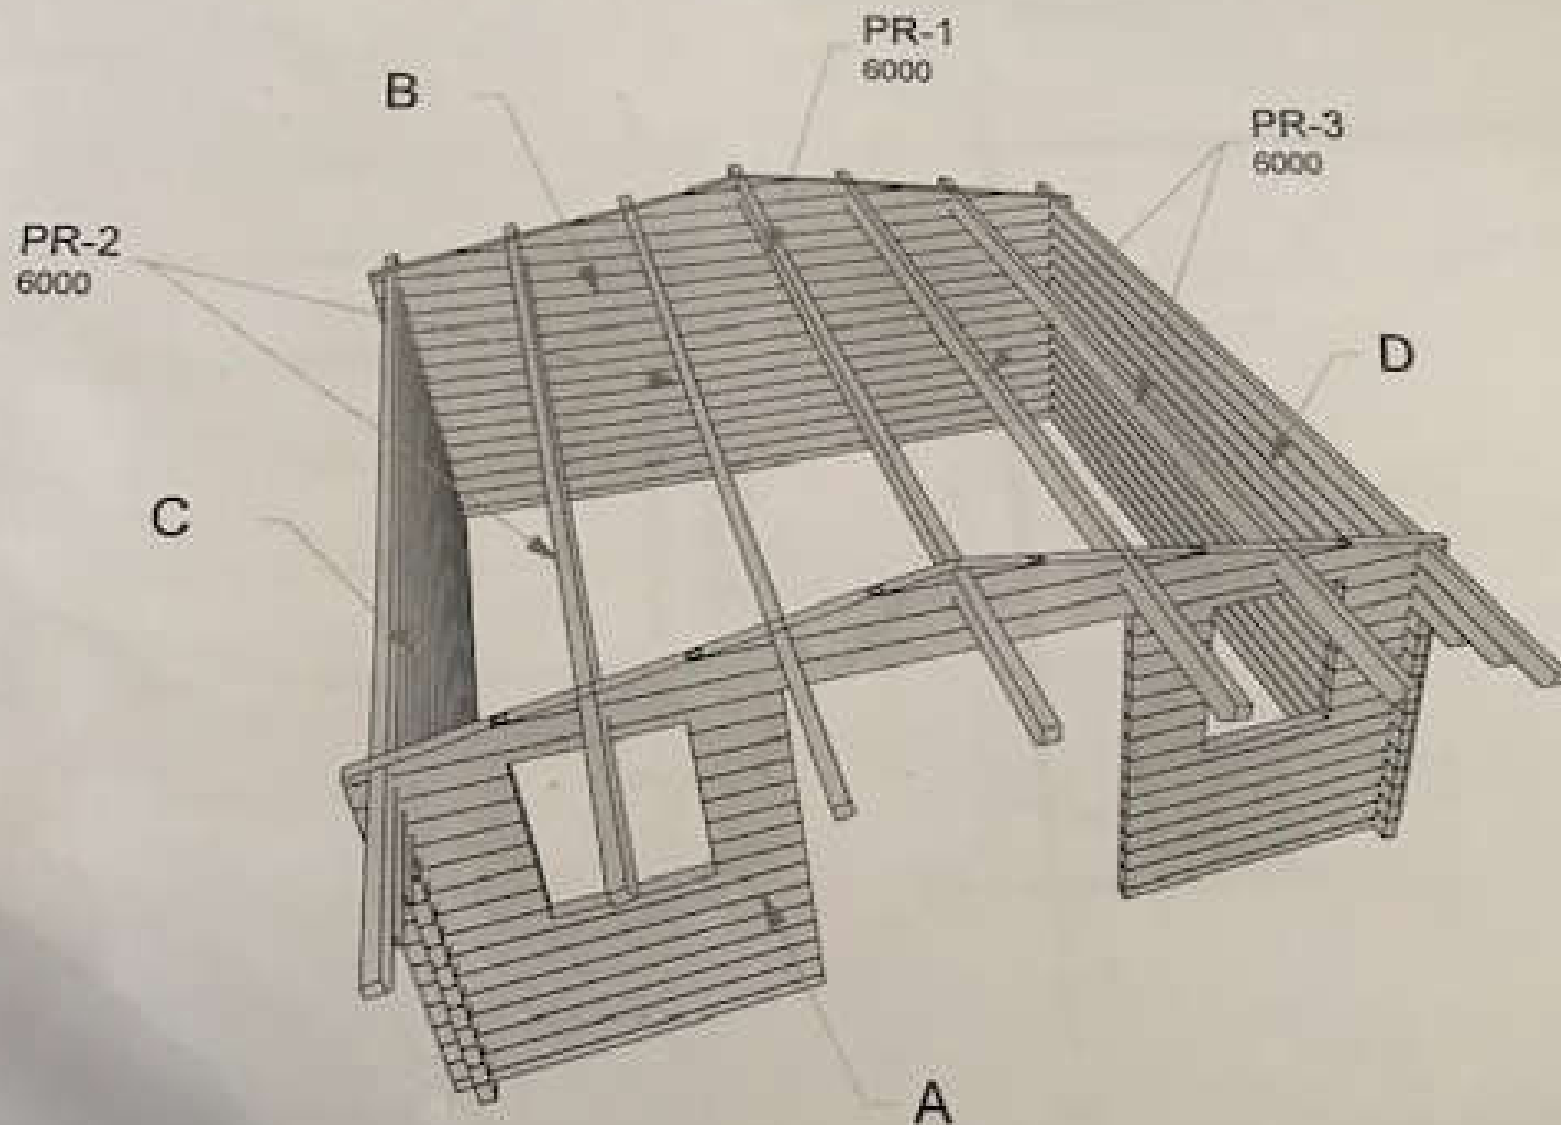

Architect name:	Thickness:	Type:	Project name:
Gytis Buda	68mm	Standard	Ashford 5x5