




CAD

Critchley Architecture And Design Ltd.
Contact: 02392 474 919 | info@caad.online

The Old Brewery, 15E South Street, Havant, PO9 1BU

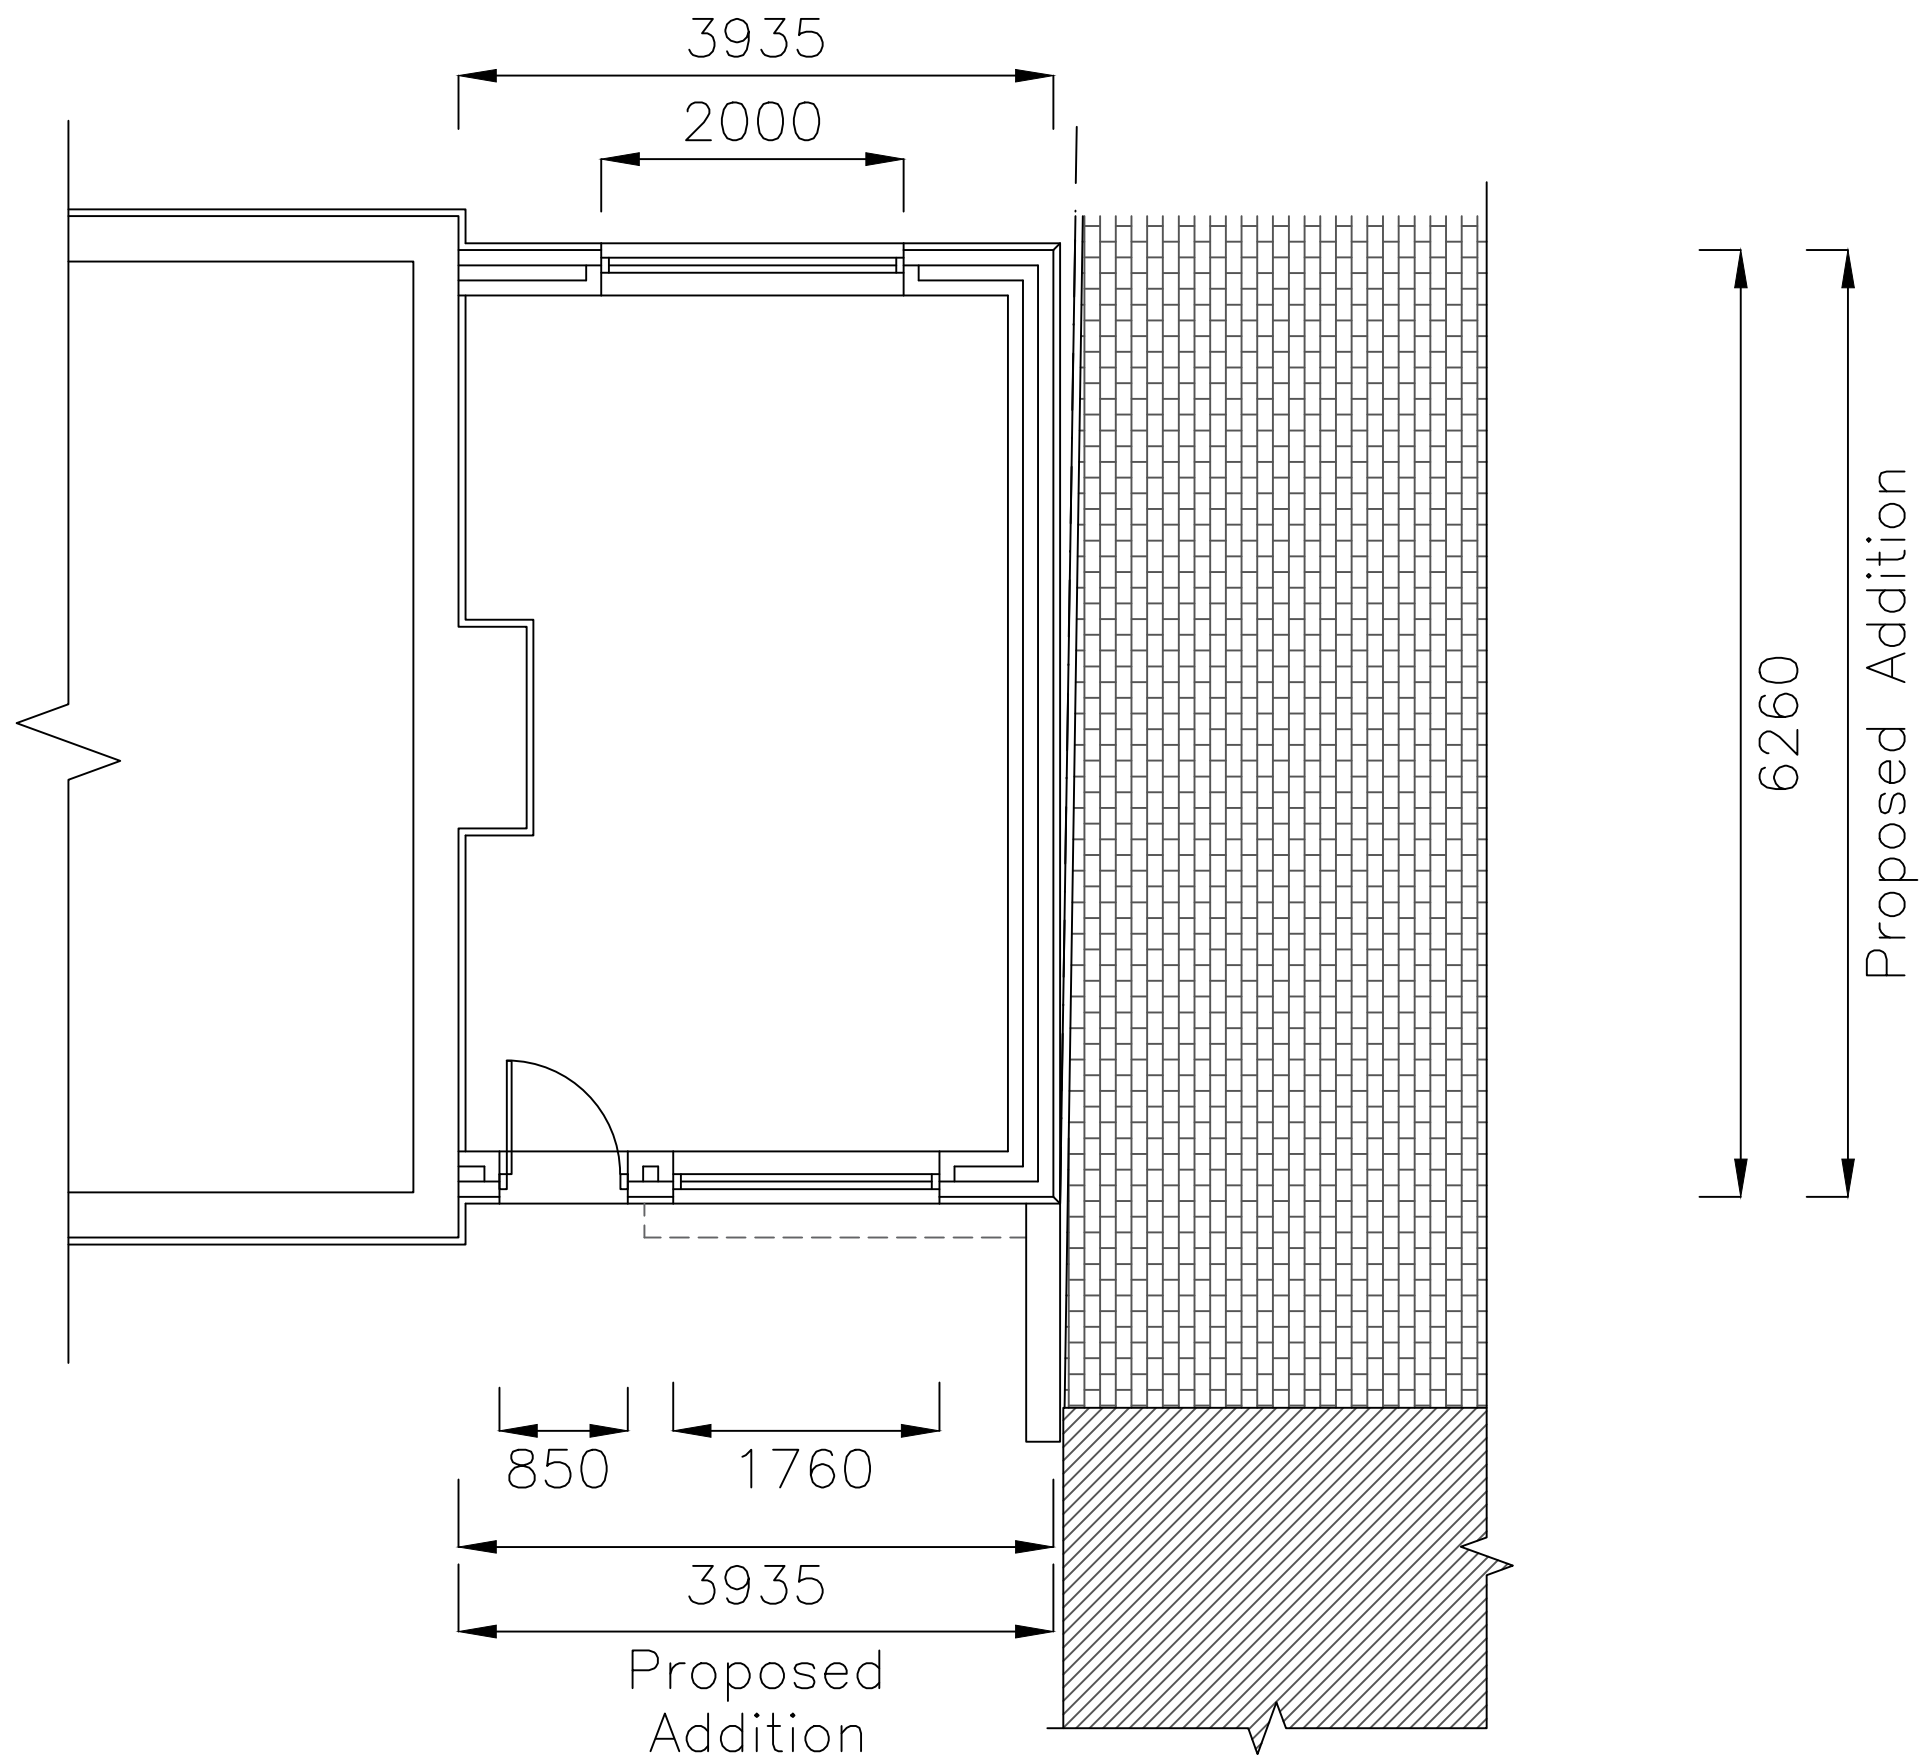

PROPOSED PLAN

Revisions
a) Window revisions. 16/10/2020 JGF
b) Door revisions. 19/10/2020 JGF
c)
d)

22 Spinnaker Grange,
Hayling Island,
PO11 0SJ

Scale A1=1:25, A3=1:50
Drawn JGF/SAR
Date 22/09/2020

20068-401^B

5m

10m

15m

20m