


Existing


Proposed

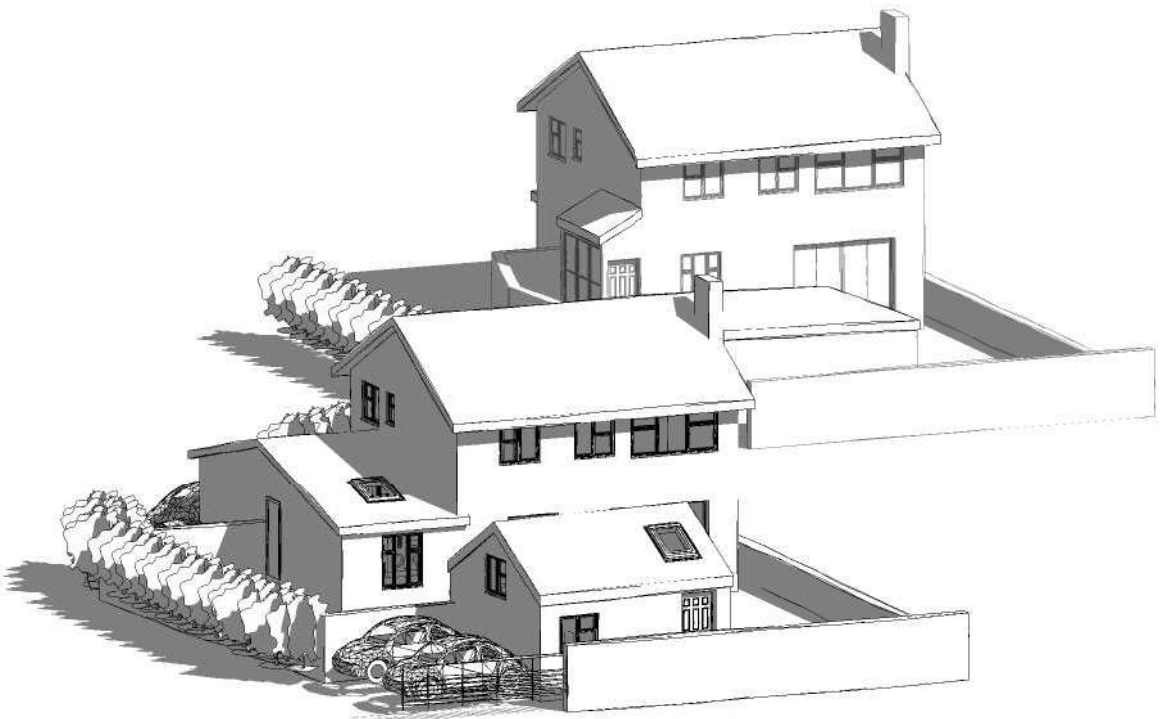

3F 3D Front

Existing

Proposed

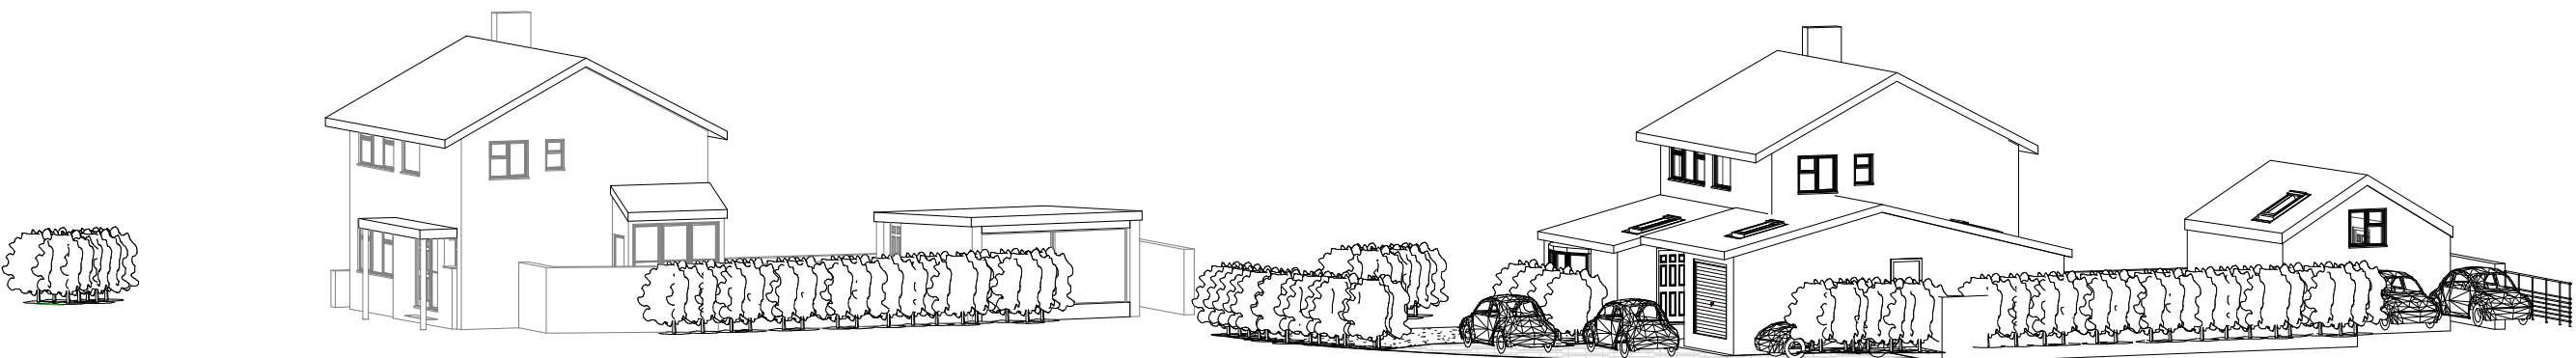

3S 3D Side

1:500										100
1:200										20
1:100										10
1:50										5

pd

parkers

executive

design

(C) Copyright of Parkers Design (Southern) Limited. Any reproduction of these drawings will require written authority from the copyright owner.

Parkers Design Limited - The Studio @ 90, PO9 2PR

www.pexd.co.uk - info@pexd.co.uk - 07776 008822

PROJECT

65 Southbrook Road

SHEET

3D Views

CLIENT

Cole

Date

Issue Date

Scale (@ A3)

Drawn by

SW

DRAWING NUMBER

P100

Checked by

SR

REV