




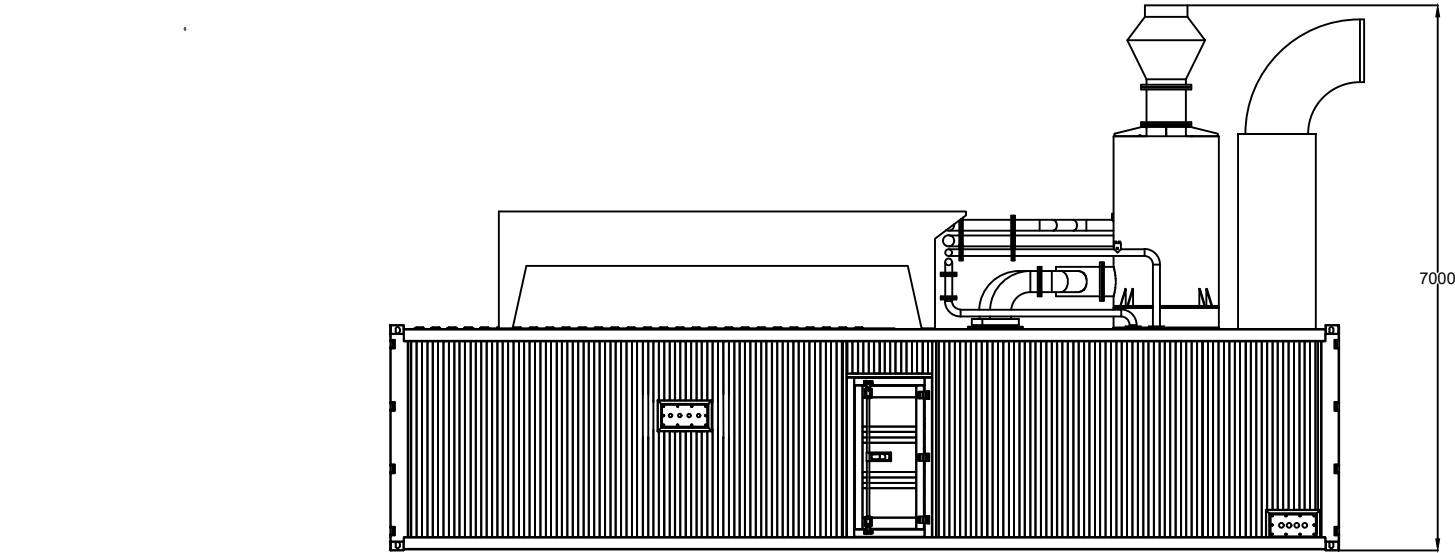

REAR VIEW

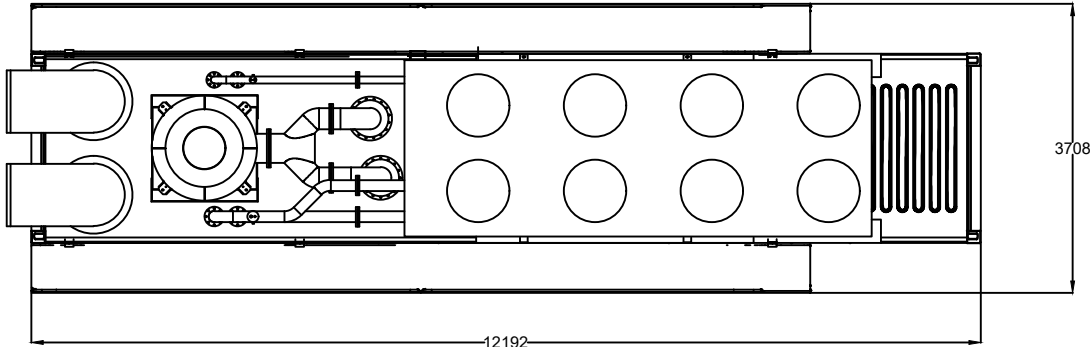


PLAN VIEW

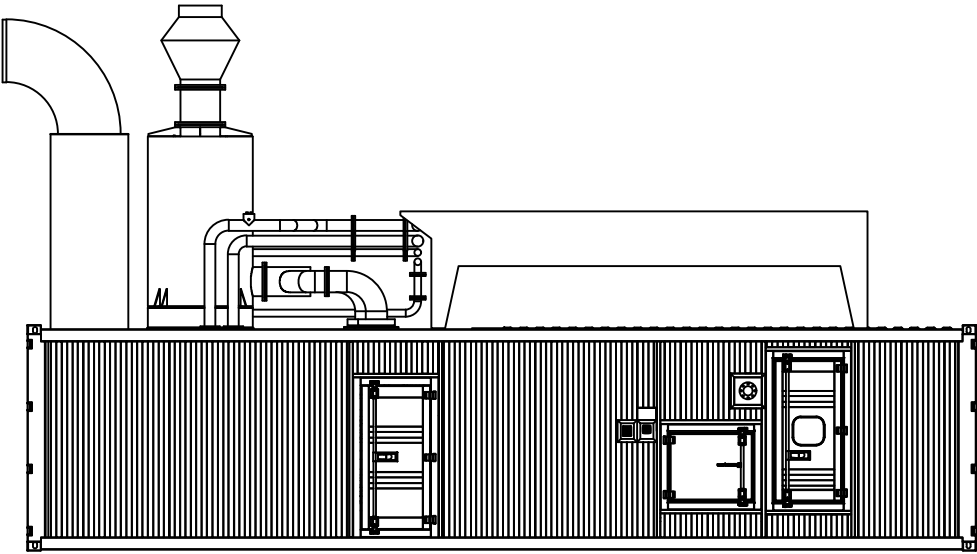


FRONT VIEW


Gas Engine

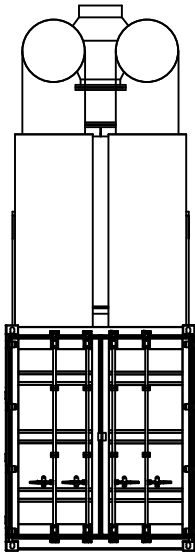

SIDE VIEW

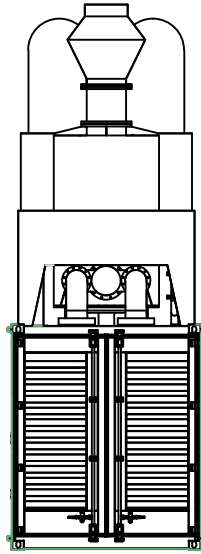

SIDE VIEW

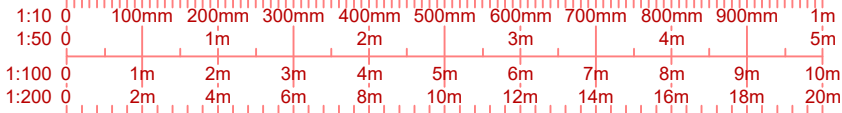

Contains OS data © Crown copyright and database rights
2019 0100031873

Revision	Rev Date	Revision Description	Rev	Rev	Rev
A	21.07.2020	First Issue	JS	CM	CM

Do not scale from this drawing

THIS DOCUMENT IS THE PROPERTY OF CONRAD ENERGY LTD. IT CONTAINS PROPRIETARY AND CONFIDENTIAL INFORMATION WHICH MUST NOT BE DUPLICATED, USED OR DISCLOSED OTHER THAN AS EXPRESSLY AUTHORIZED BY CONRAD ENERGY LTD OR ITS REPRESENTATIVE © 2019

© 2019 Copyright of Conrad Energy Limit. All Rights Reserved.



CONRAD ENERGY LIMITED
UNITS D & E, WINDRUSH COURT, BLACKLANDS WAY, ABBINGDON OX21 1SY
T: +44(0)1865 338166 E: info@conradenergy.co.uk W: www.conradenergy.co.uk
Registered in England No. 08880000 Registered office: 11-13 Shelton Street, Covent Garden, London, WC2E 8JG

Project Number: N/A

Project Title: Langstone

Client(s): Conrad Energy

Project Issue Date:

Drawn By: JS Checked By: PS Approved By: PS

Drawing Number: LGN-SPN-01 Rev: A

Drawing Name: Specification

Sheet Print Stamp:

Scale: As Shown @ Paper Size: A3

Drawing Status:

PLANNING