


PLAN 2

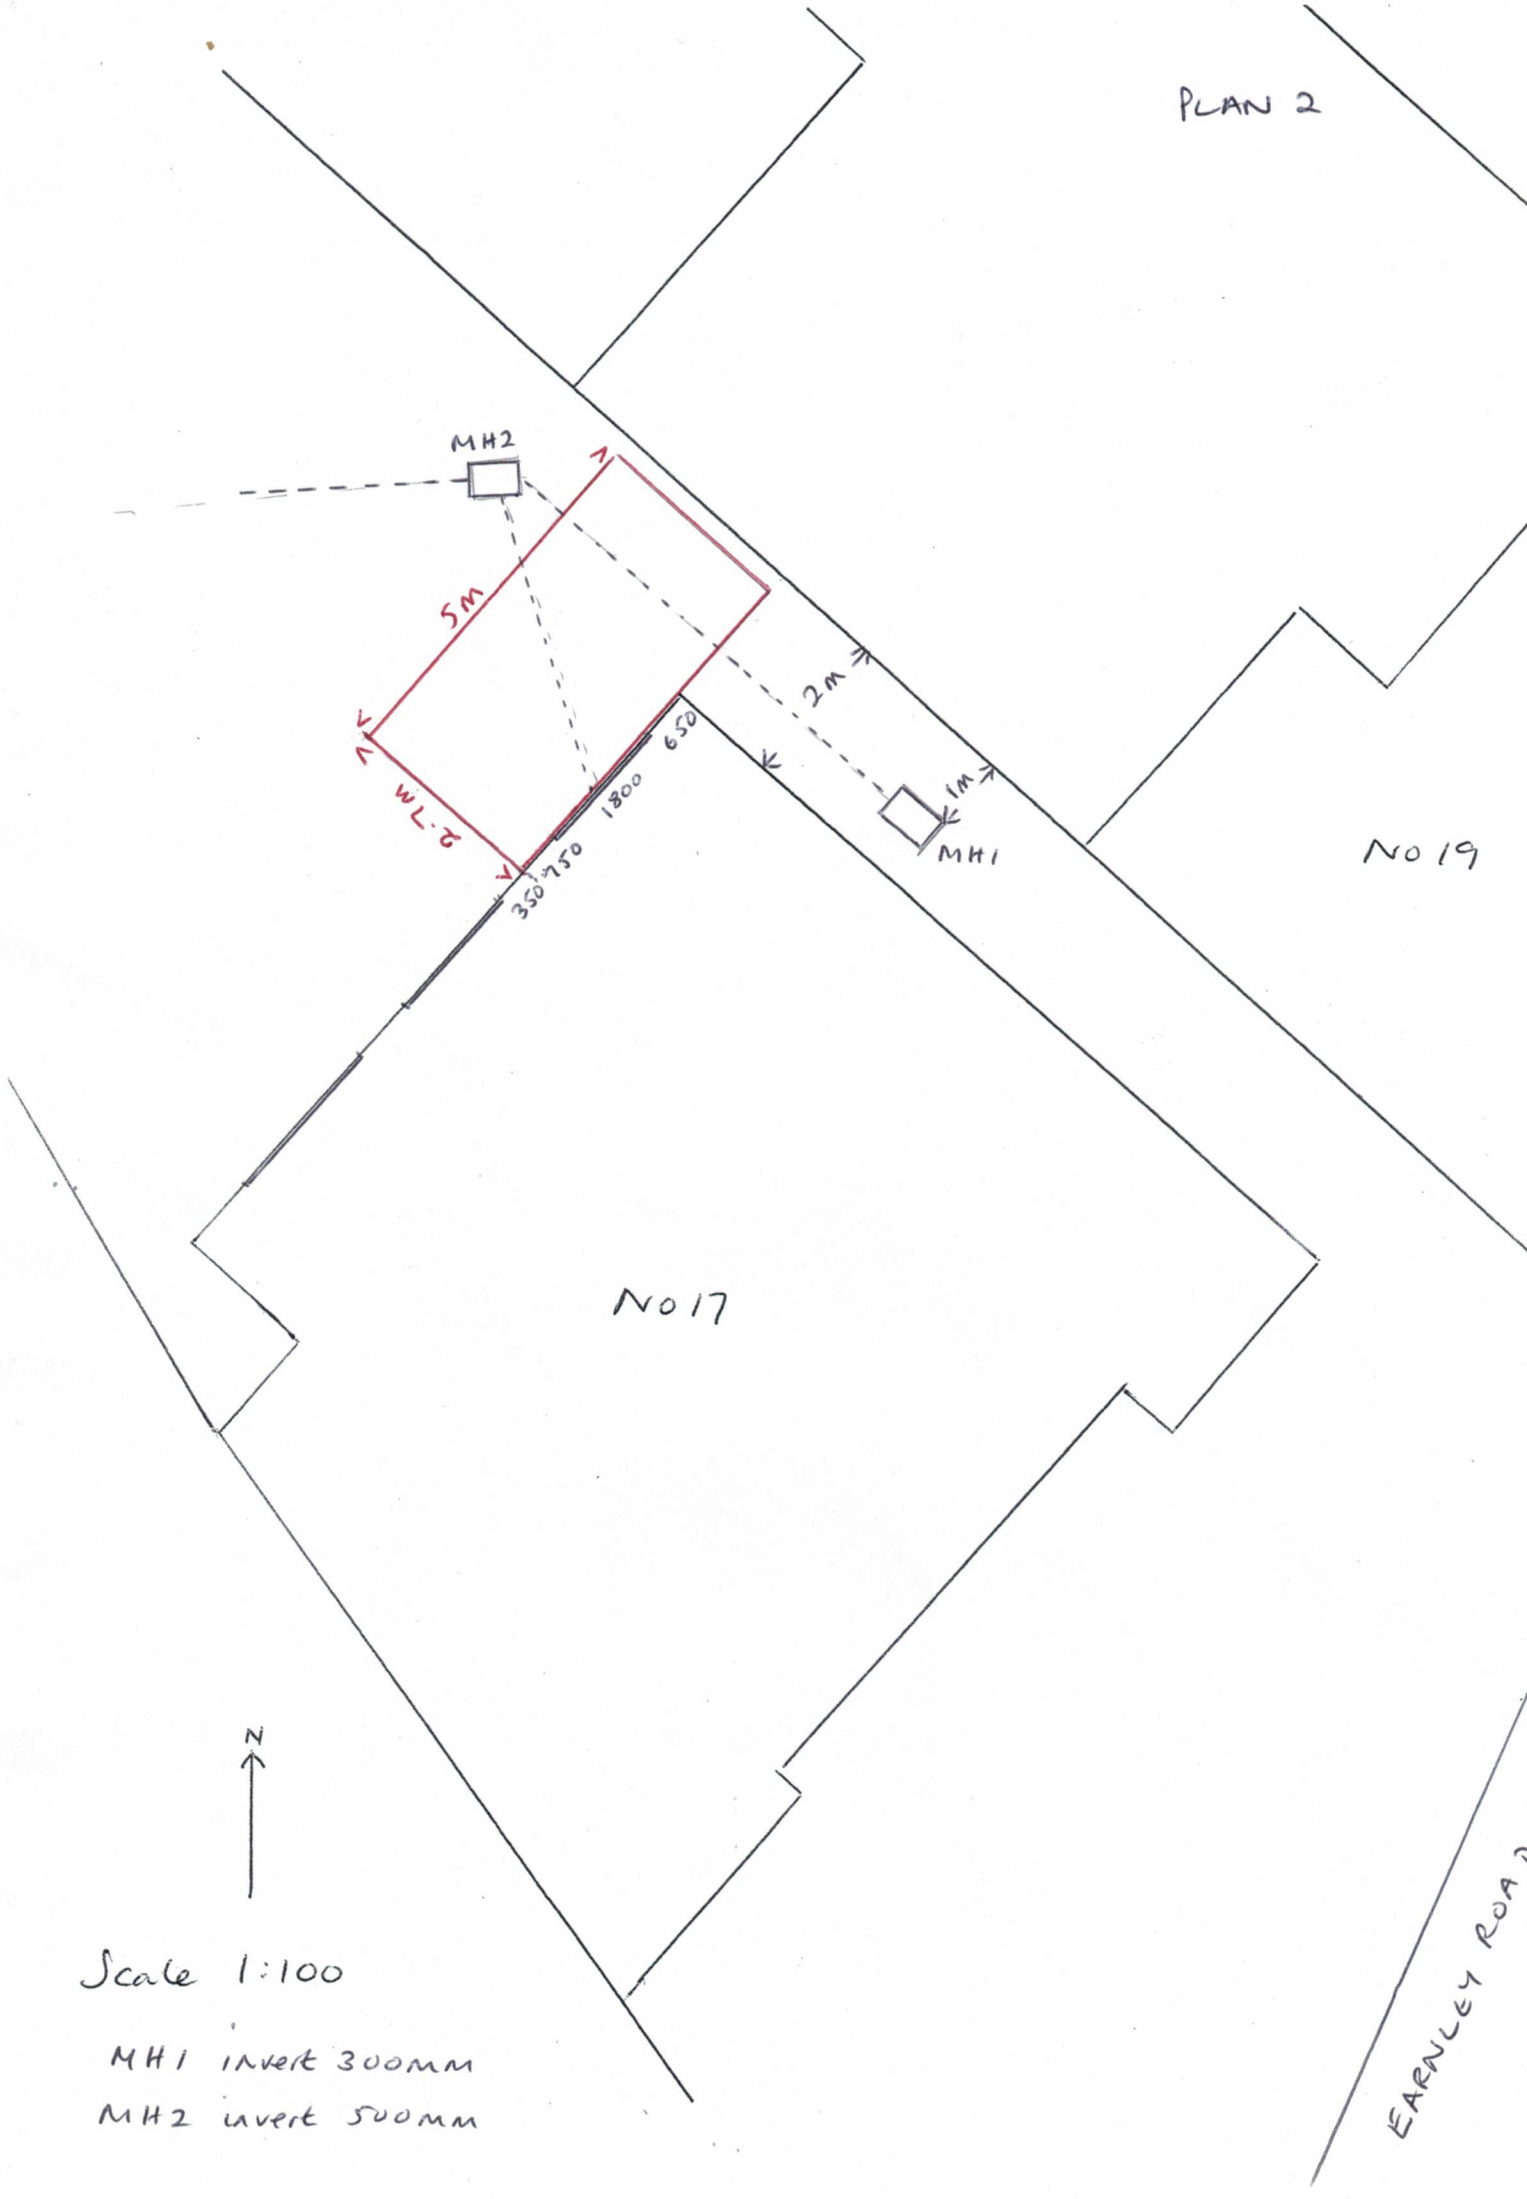

No 19

No 17



Scale 1:100

MH1 invert 300mm
MH2 invert 500mm

EARNLEY ROAD