



PROPOSED ELEVATION 1 - SOUTH


Existing Photo 3




Existing Photo 4



Existing Photo 5

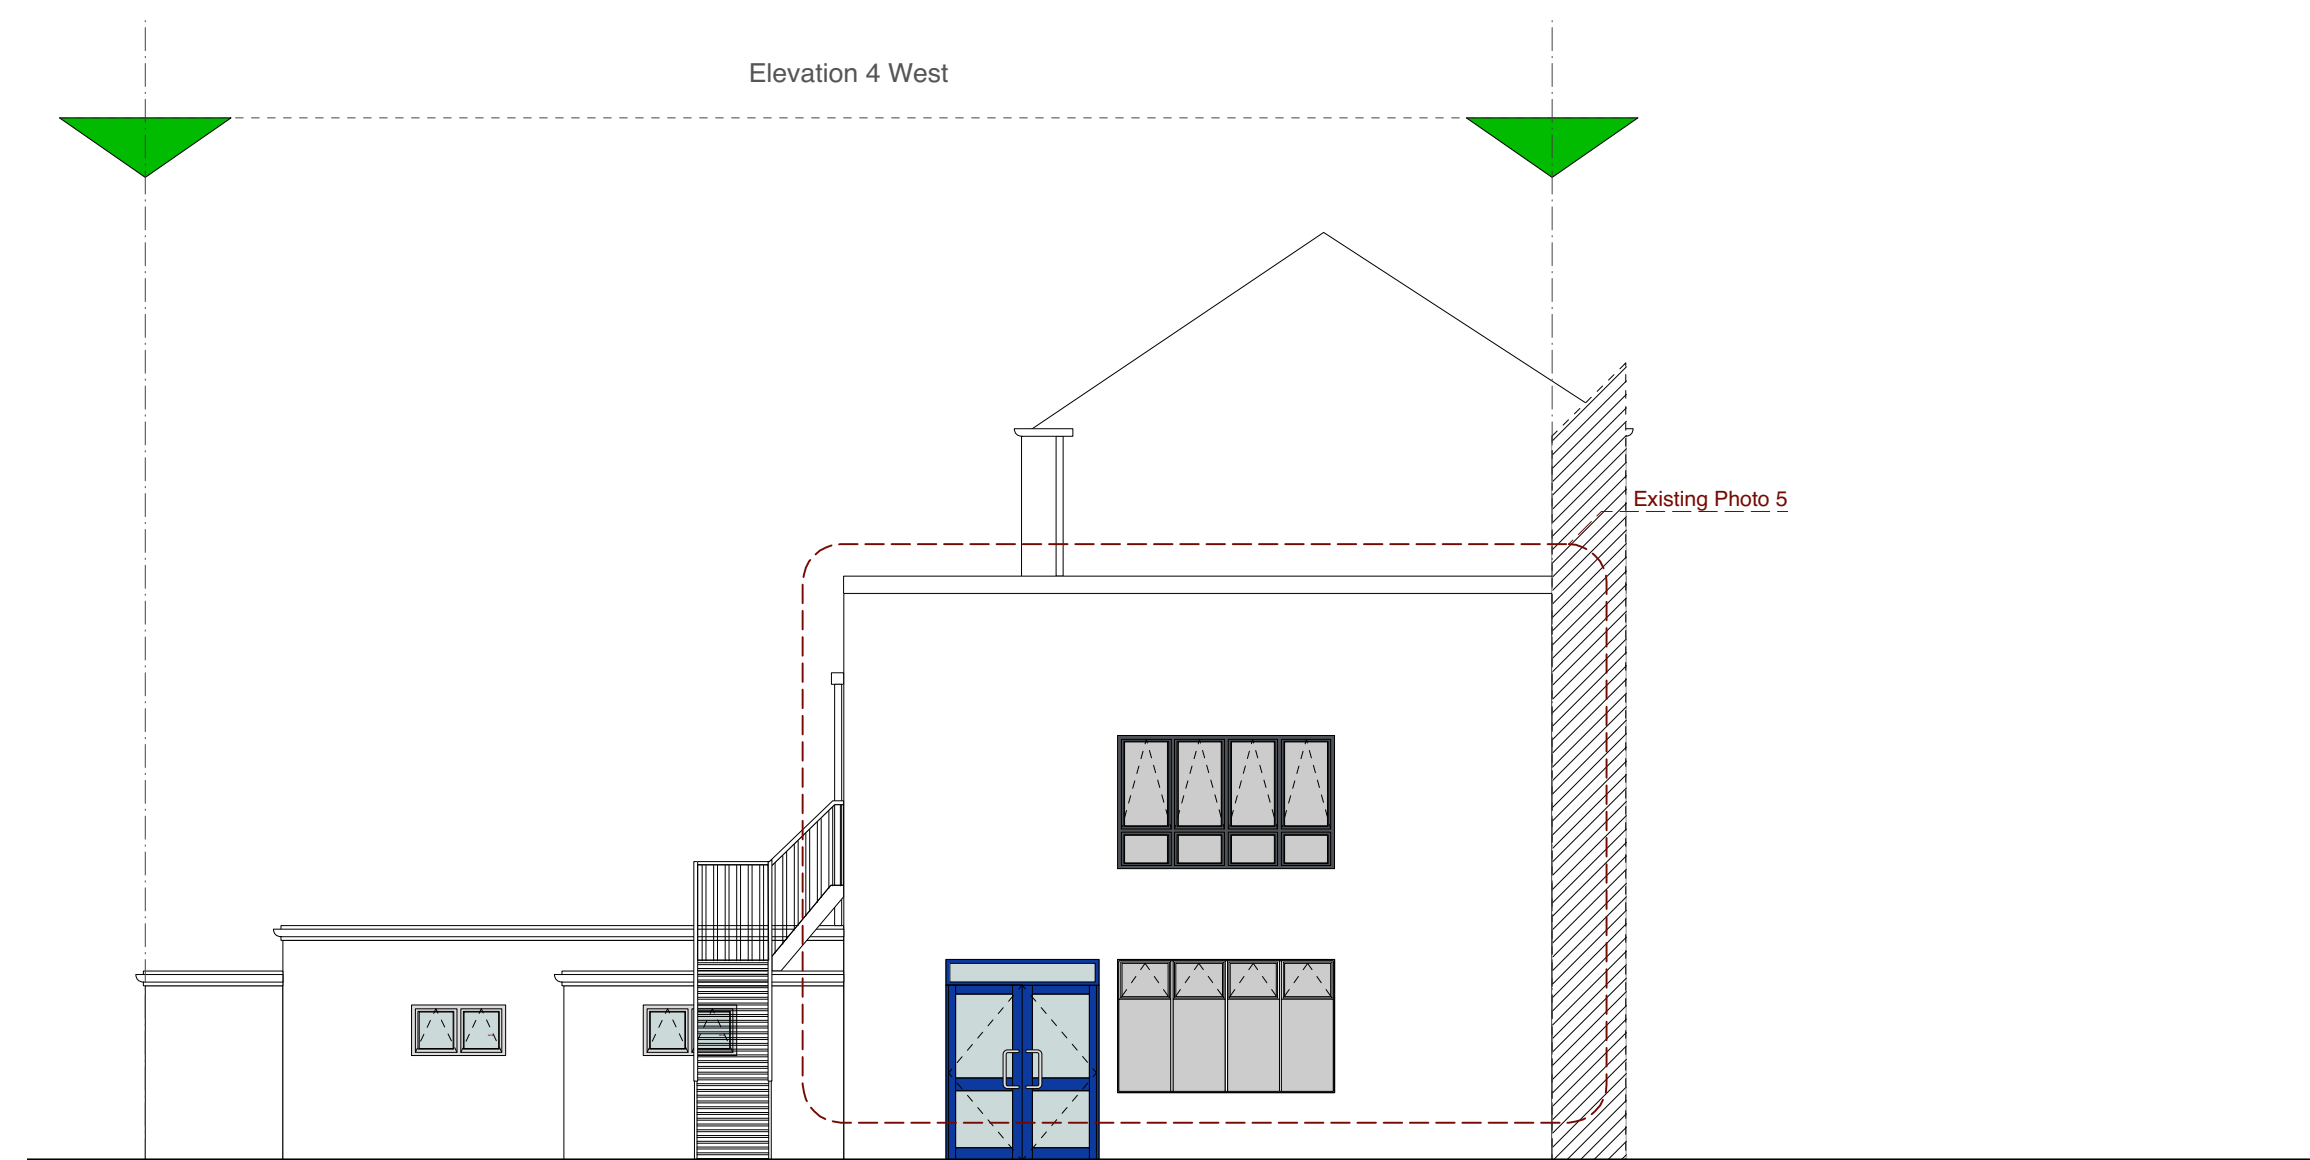

EXISTING ELEVATION 1 - WEST

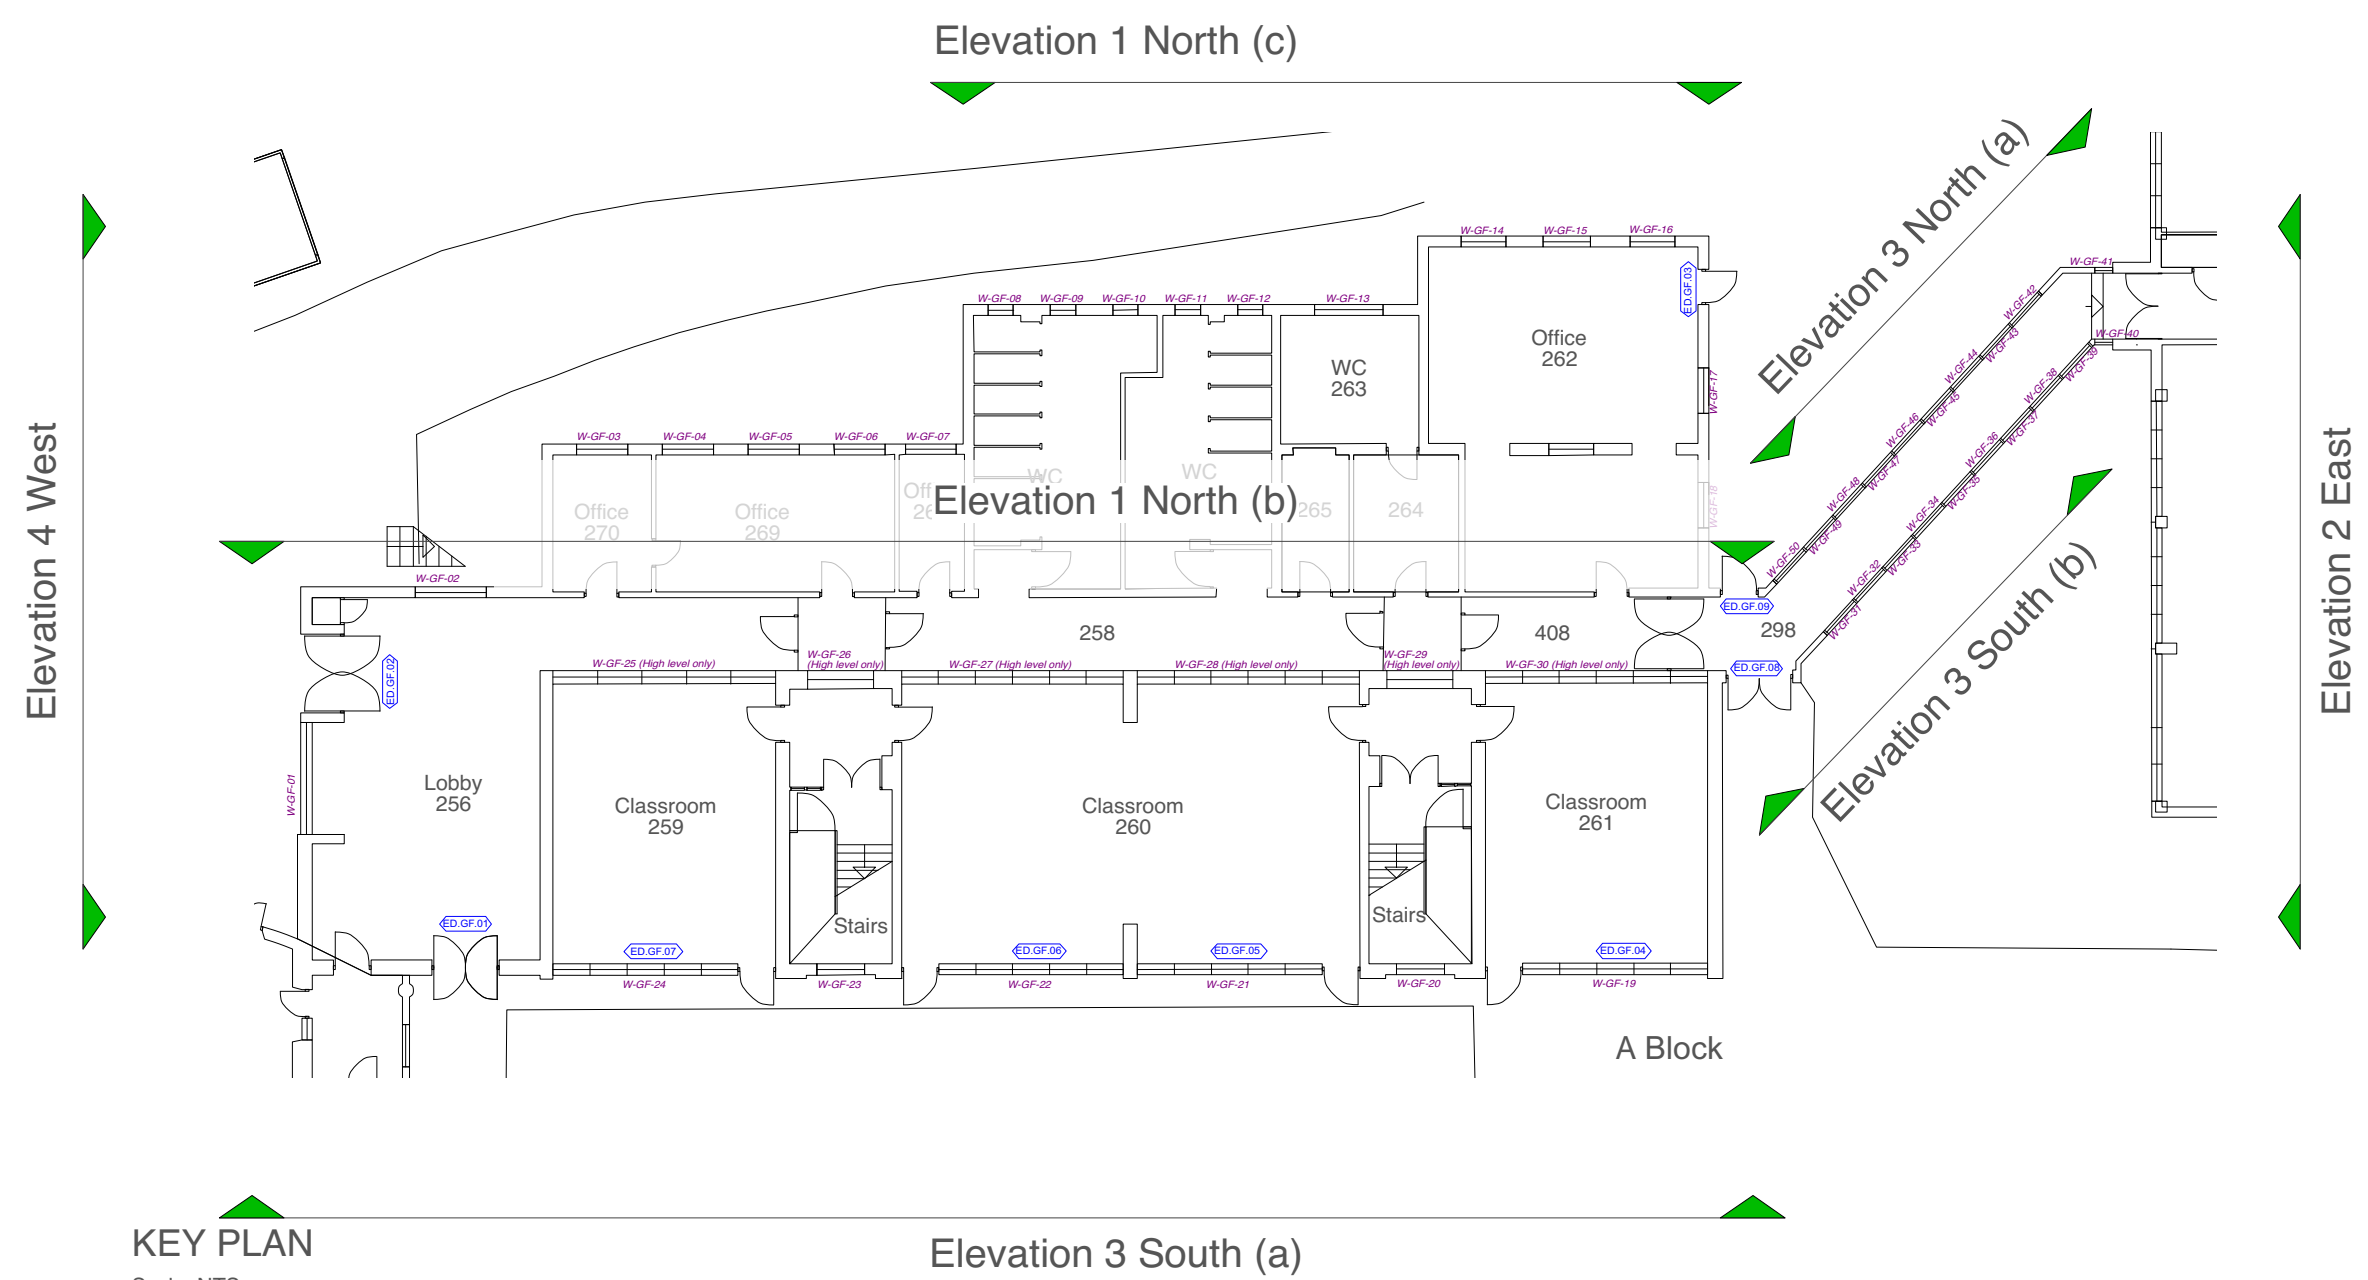

KEY PLAN
Scale: NTS

EXISTING ELEVATIONS (2 OF 2)



Chartered Architects
Chartered Building Surveyors
Interior Designers
CDM Services

3 GP Centre, Yeoman Road,
Ringwood, Hampshire, BH24 3FF

+44 (0)1425 472 833
www.kendallkingscott.co.uk

Project
Window Replacement of B Block
(Saint Thomas More Block)

Client
Oaklands Catholic School

Scale 1:100
Paper Size A1
Filename 180768.vwx

© Copyright

P1 30/09/20 AP DM Planning Issue 1.
Rev Date By Ap Note

Drawing Title
Existing Elevations
(2 of 2)

Project Number Drawing Number Revision
180768 1301 P1

Date Drawn Checked Status
29/09/20 AP DM PLANNING

Check all dimensions and levels on site

Only to be used on the site for which designed. The electronic transmission of designs/information contained in this drawing is carried out entirely at the User's risk and Kendall Kingscott Ltd. will have no liability for any errors or inaccuracies arising therefrom. The production of amended or updated information from the said designs/information by the User is entirely the responsibility of the User and Kendall Kingscott Ltd. shall have no responsibility in respect thereof whatsoever.