

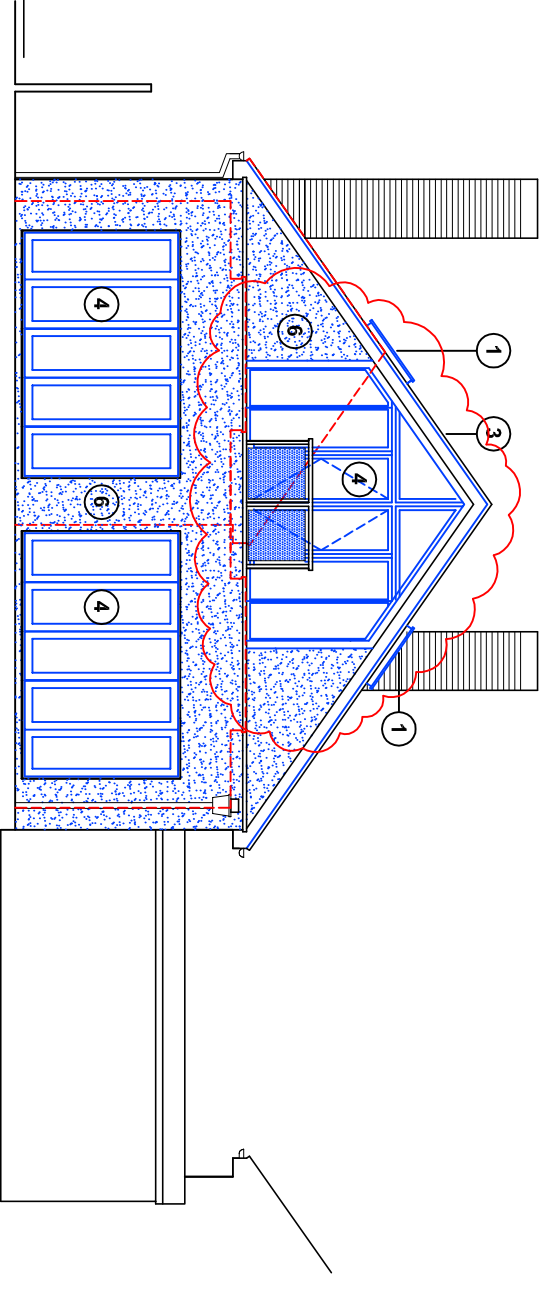


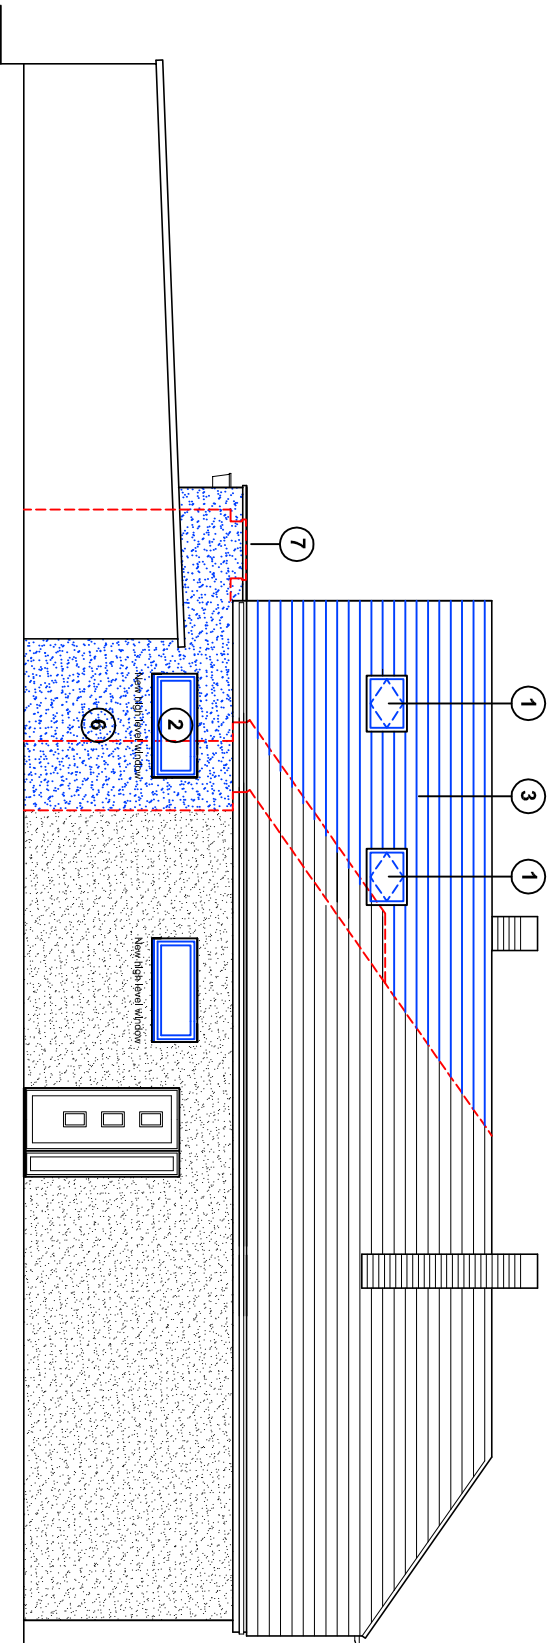

North (side) elevation

East (rear) elevation

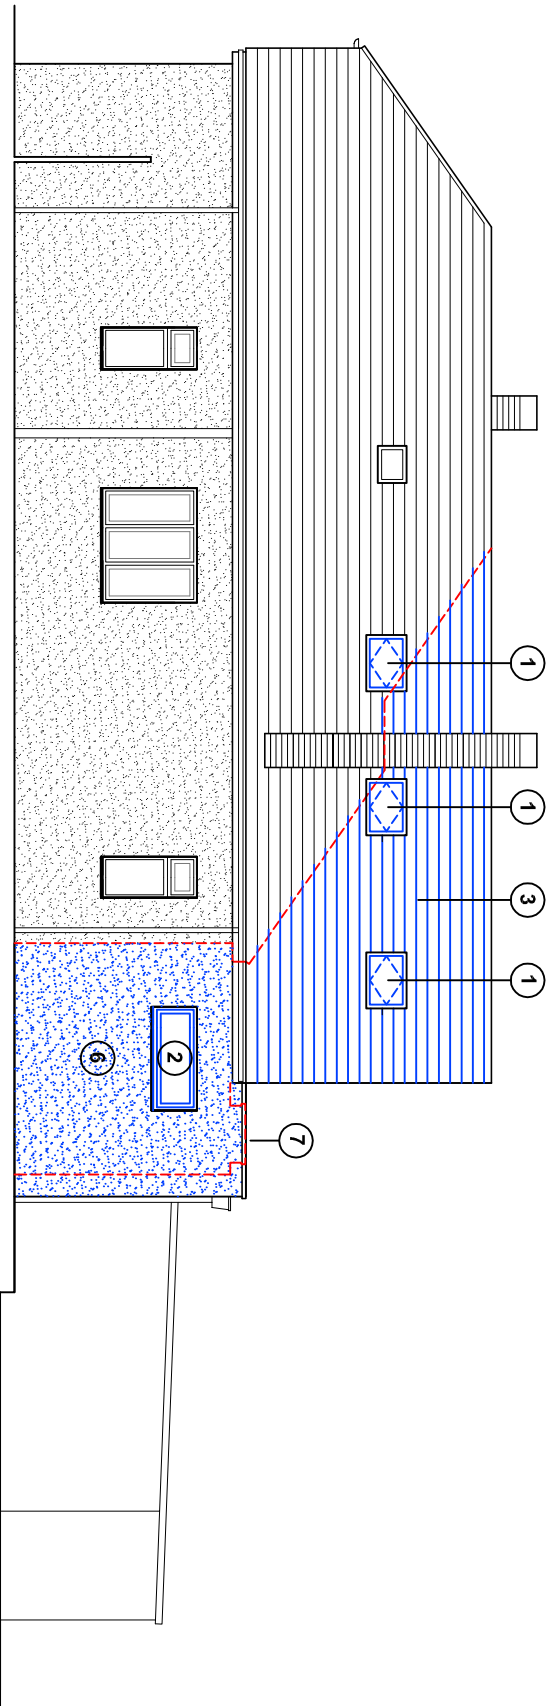

South (side) elevation

Proposed elevations scale 1:100



Proposed schedule of materials:

- 1 Sky light (Velux or similar product)
- 2 UpVC doors & windows to match existing
- 3 Roof tiles to match existing
- 4 Aluminum doors/windows
- 5 UpVC roof lantern
- 6 Render to match existing
- 7 Single ply flat roof with parapet wall detail

For	MR & MRS HAMMERSLEY	Title	PROPOSED ELEVATIONS			Office Tel:	01243 933732		
Project	PROPOSED EXTENSION AT 6 SELANGOR AVENUE, EMSWORTH, PO10 7LT	Date	Drawn	Scale	Checked	Email:	admin@jb-architecturedesign.com		
		AUGUST 2020	JB	1:100 @ A3	-	Web:	www.jb-architecturedesign.com		
		Job Number	Drawing Number	Revision					
		PL389/20	-d1	C		JB ARCHITECTURE			