


2 3D Front

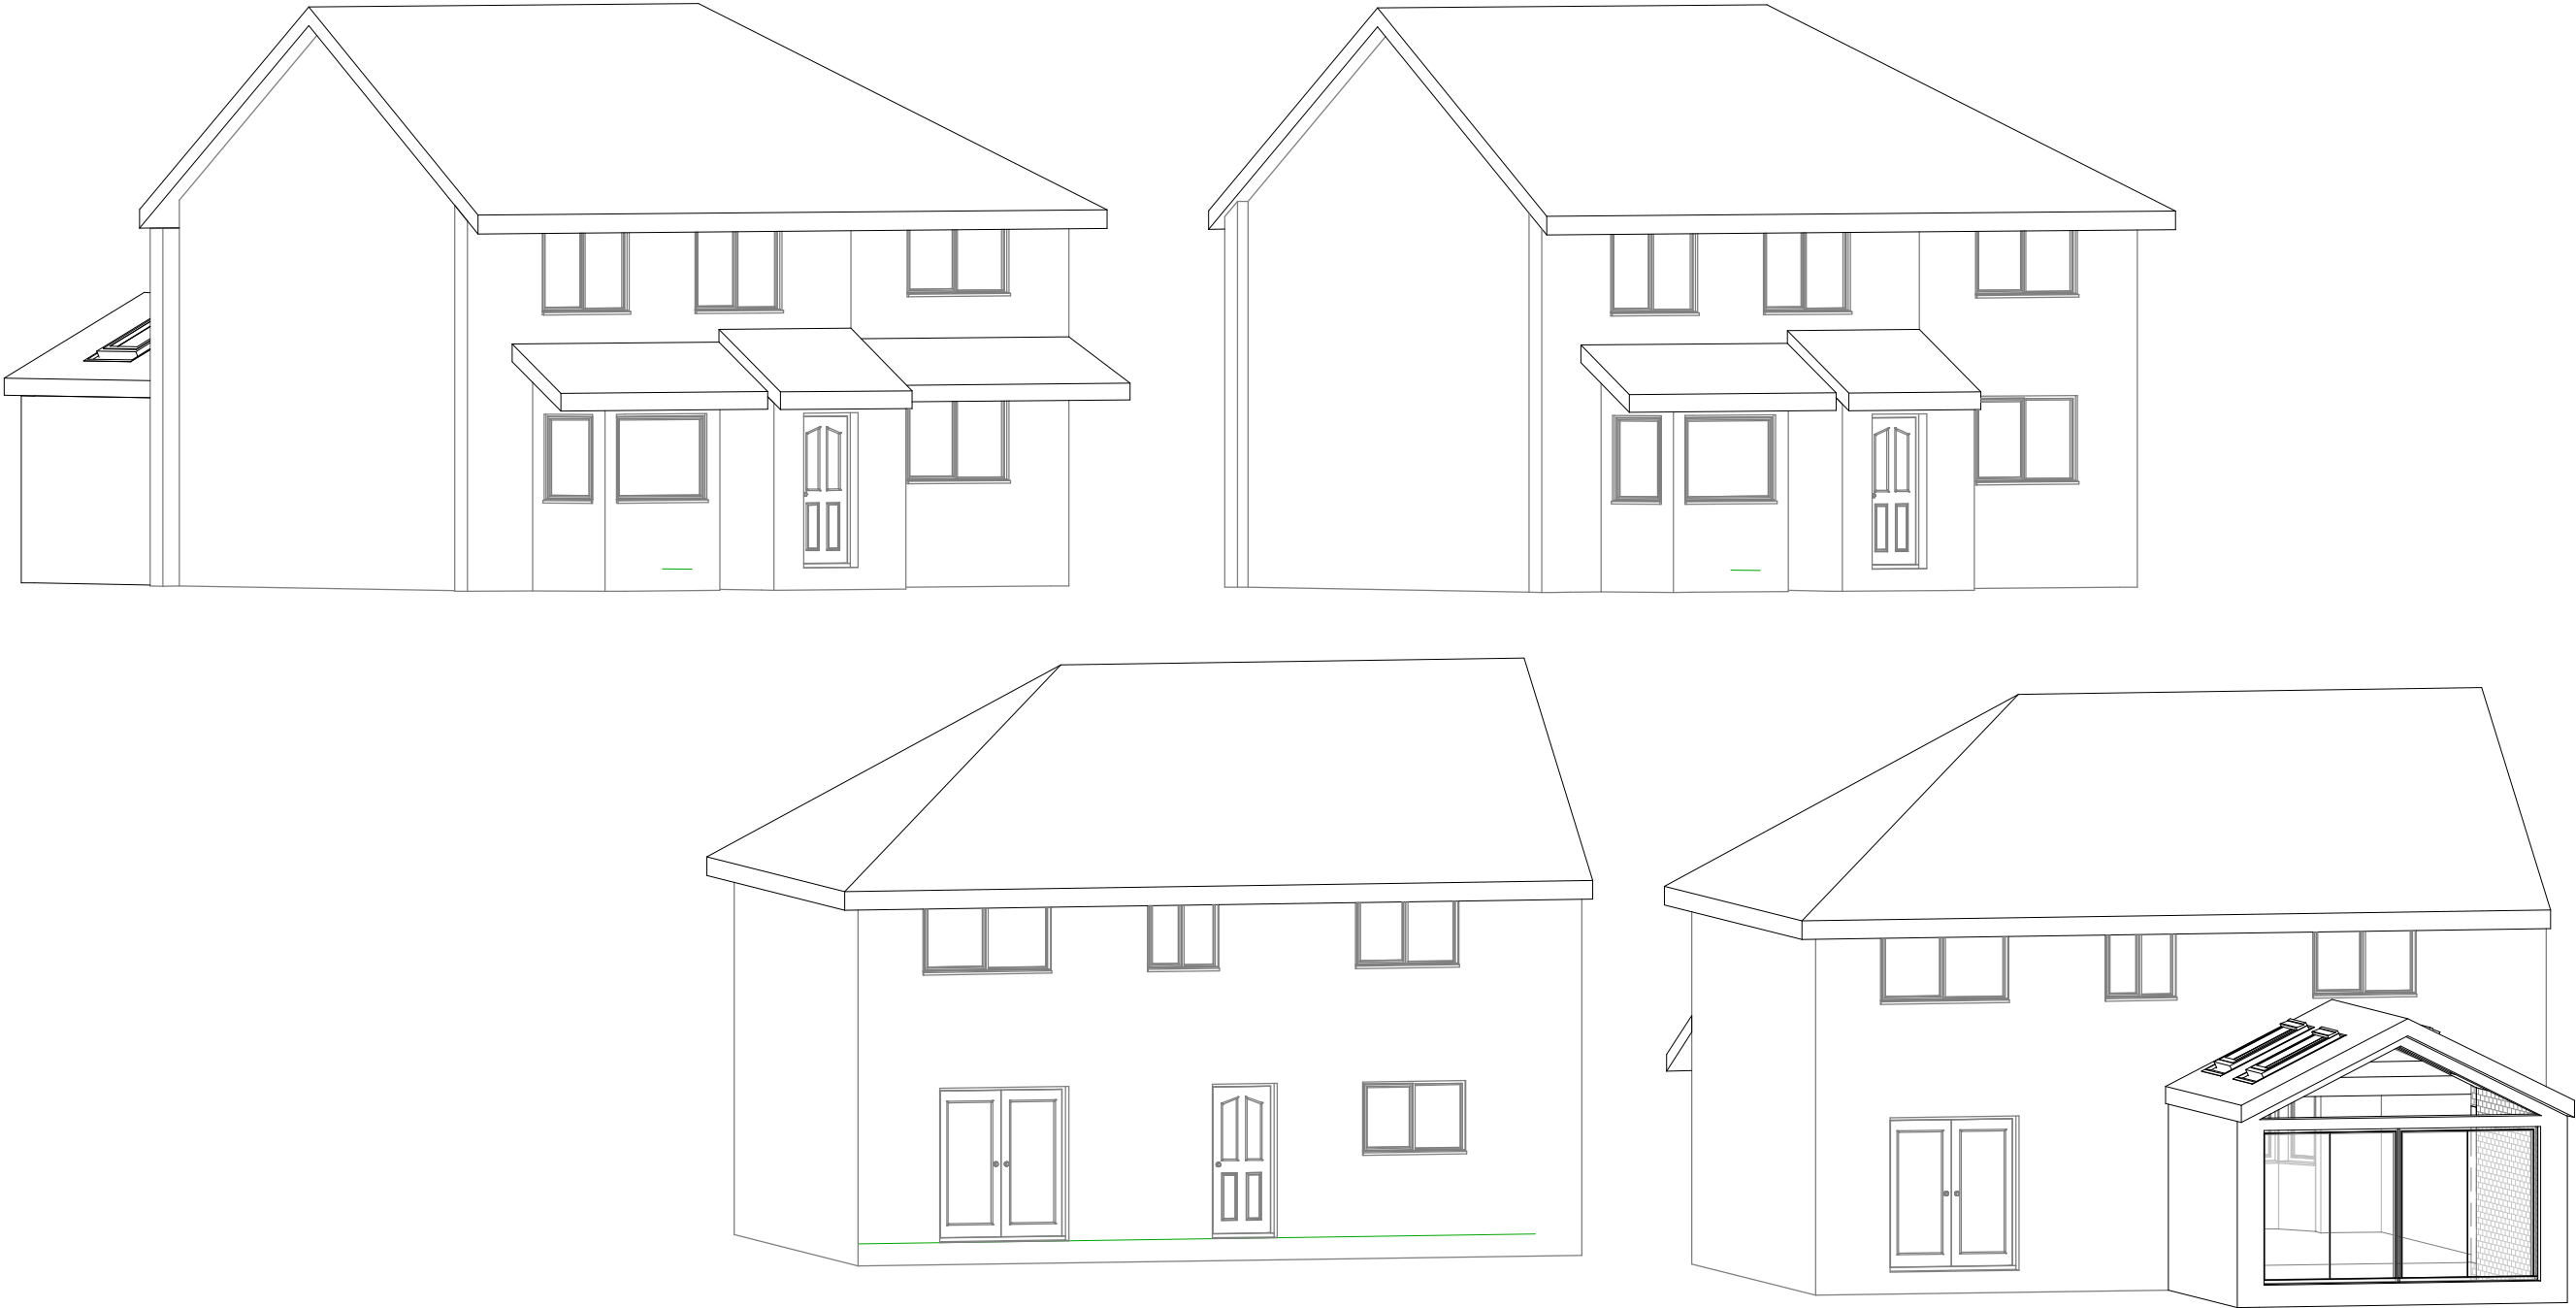

1 3D Rear

1:500		100
1:200		20
1:100		10
1:50		5

pd

parkers

executive

design

(C) Copyright of Parkers Design (Southern) Limited. Any reproduction of these drawings will require written authority from the copyright owner.

Parkers Design Limited - The Studio @ 90, PO9 2PR

www.pexd.co.uk - info@pexd.co.uk - 07776 008822

PROJECT

15 Abbotstone Ave

SHEET

3D

CLIENT

Tim Ray

Date

Issue Date

Scale (@ A3)

Drawn by

SW

DRAWING NUMBER

REV

Checked by

SR

A103a