


broken line indicates extent of existing hipped roof



FRONT ELEVATION

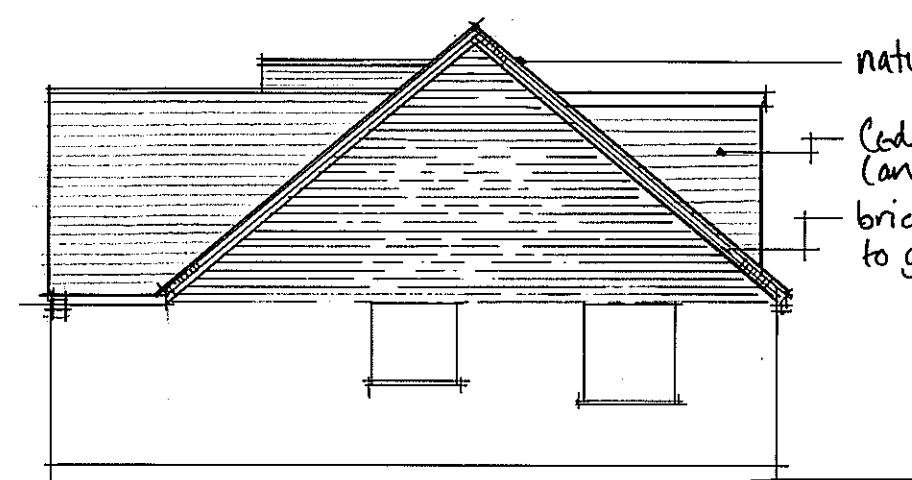

SIDE ELEVATION


natural slate roof finish

Cedral weatherboard (anthracite grey)
brickwork dentil course to gable end

UPVC rainwater goods to match ex.
UPVC double glazed window

Code 4 leading flashing to eill and roof abutment


proprietary flat roof

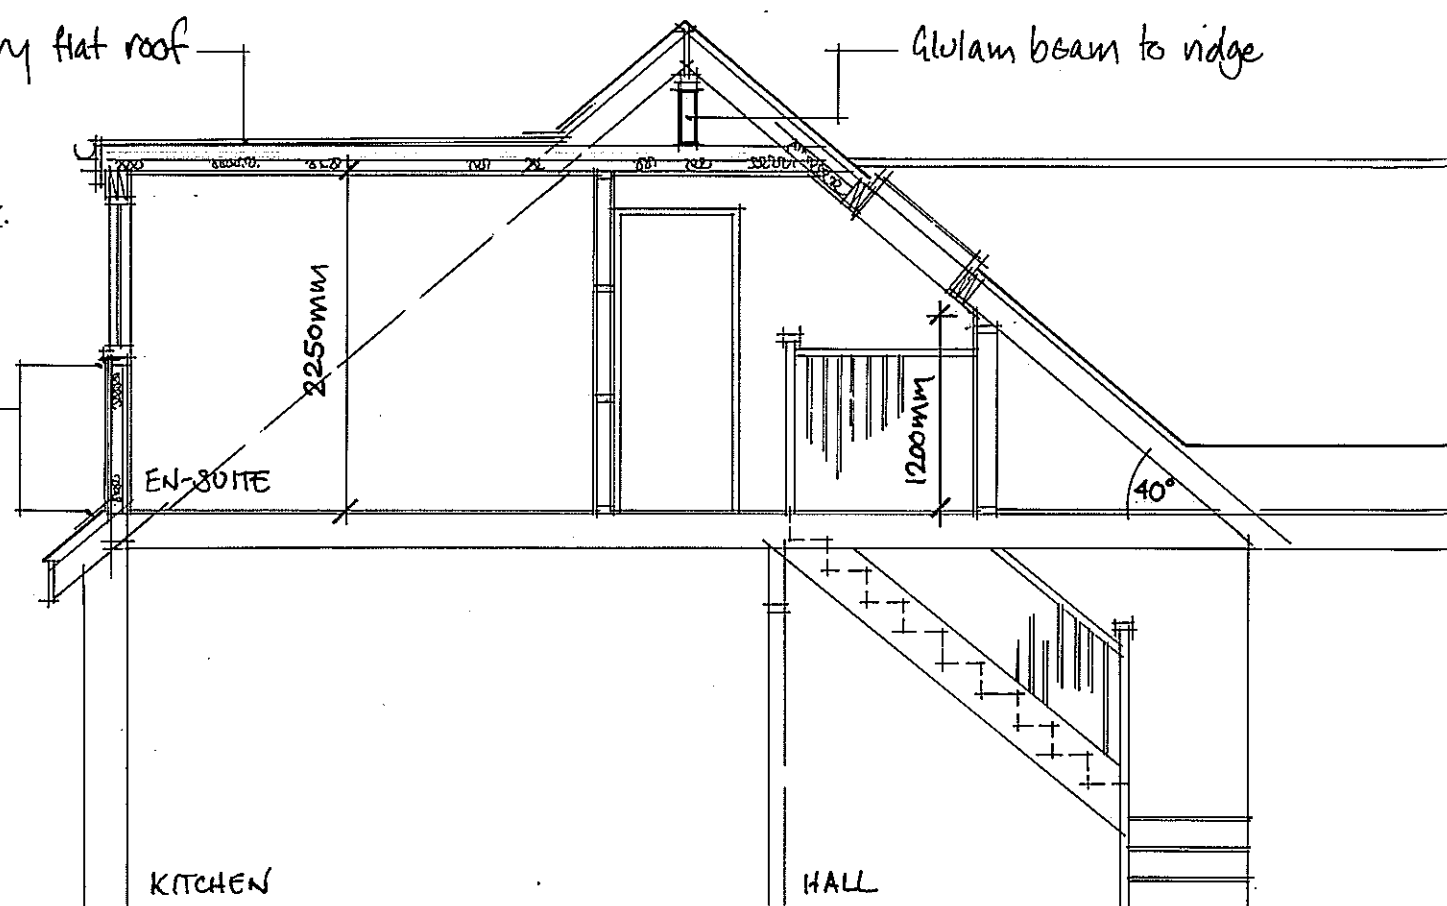

KITCHEN

HALL

SECTION A

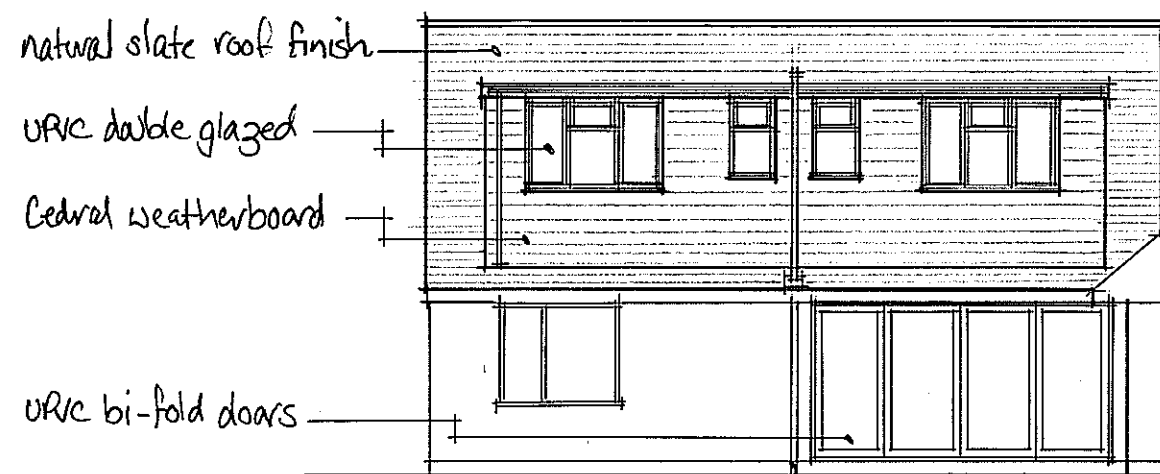

REAR ELEVATION

natural slate roof finish


UPVC double glazed

Cedral weatherboard

UPVC bi-fold doors

new skvp


SIDE ELEVATION
new full connection to existing manhole

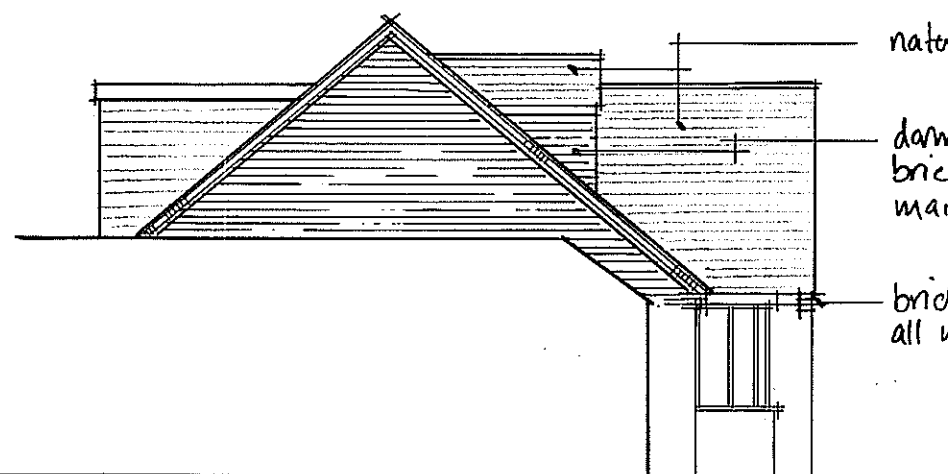


natural slate roof finish

darker cheek to be facing brick slip to match main dwelling

brickwork corbell detail to all new gable ends

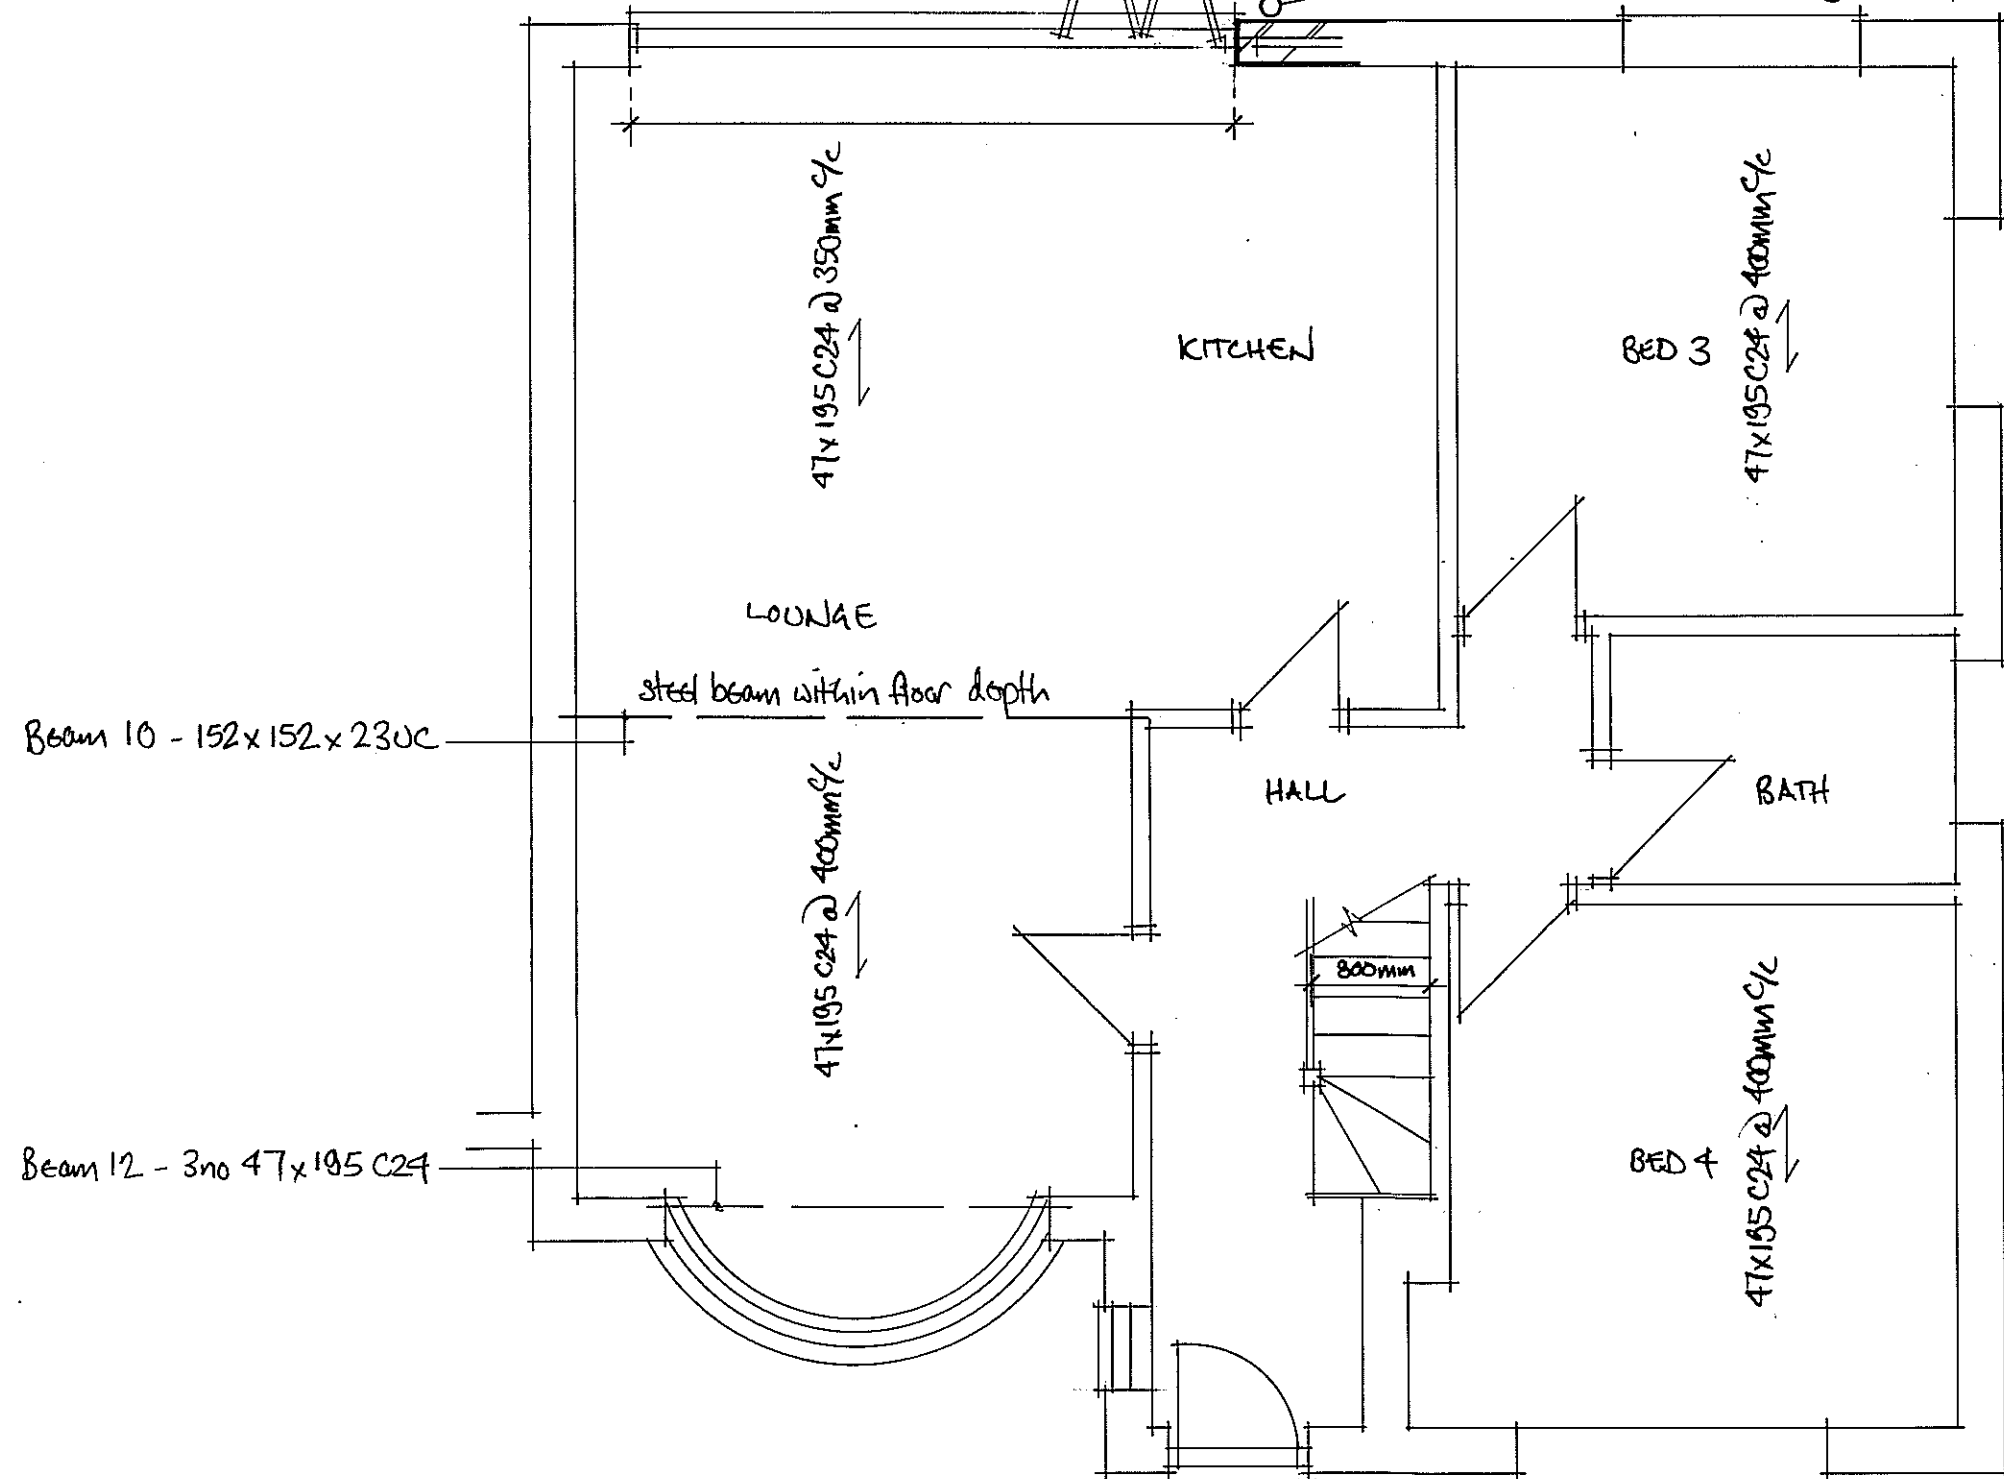

PROPOSED GRAND

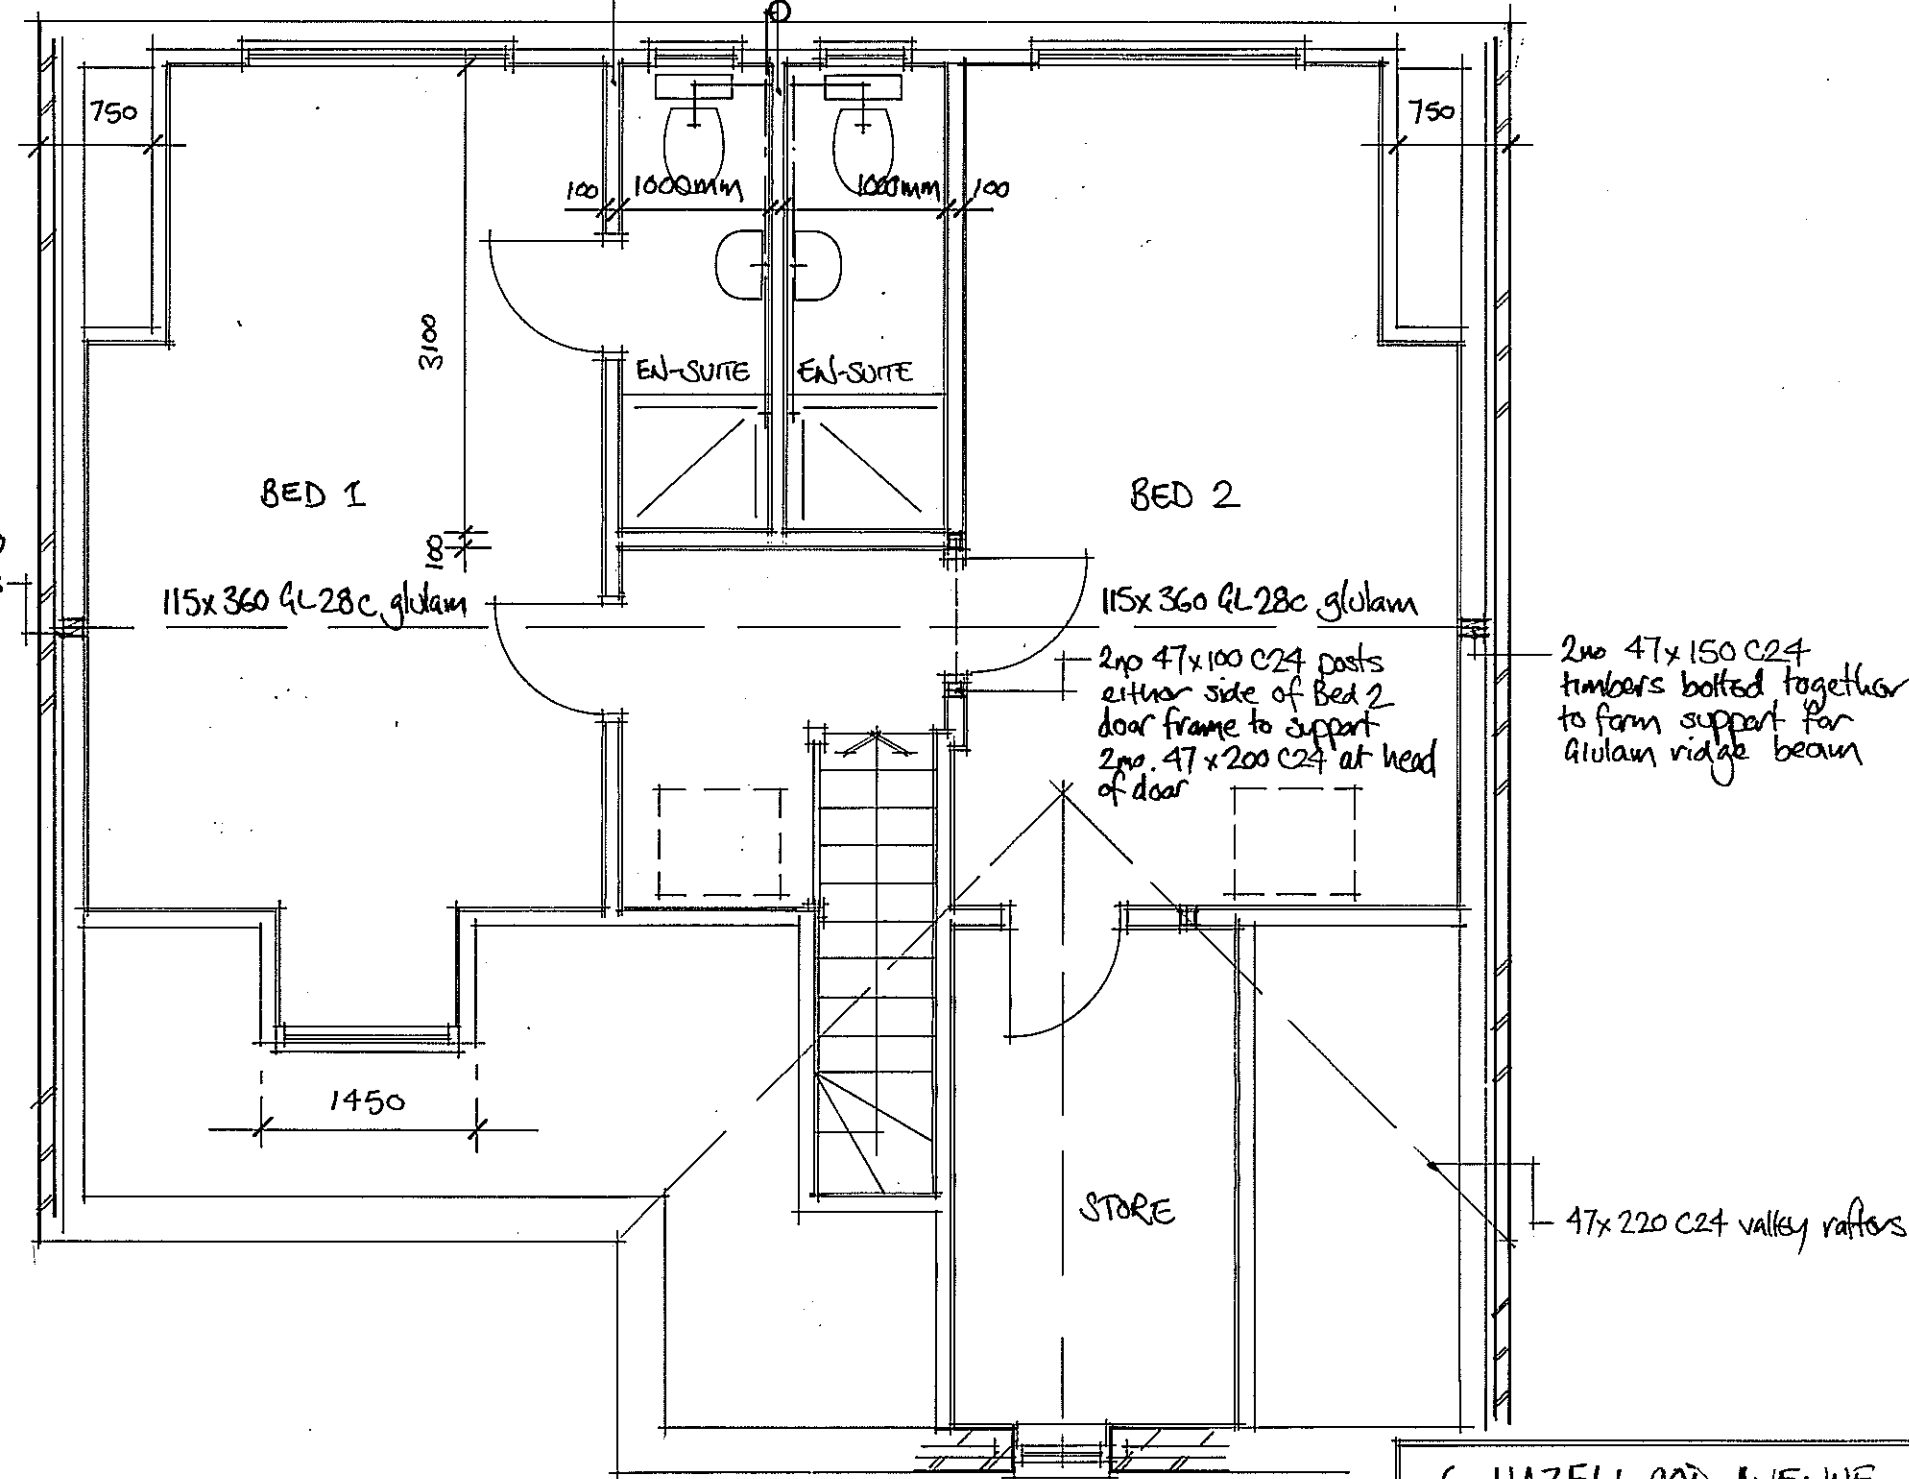

PROPOSED FIRST

6 HAZELWOOD AVENUE, HAVANT

PROPOSED PLANS & ELEVATIONS

1:50 1:100 SEPT 20

A2 ORIGINAL 06/02

